SHEET: COW-A1 (03/2005)

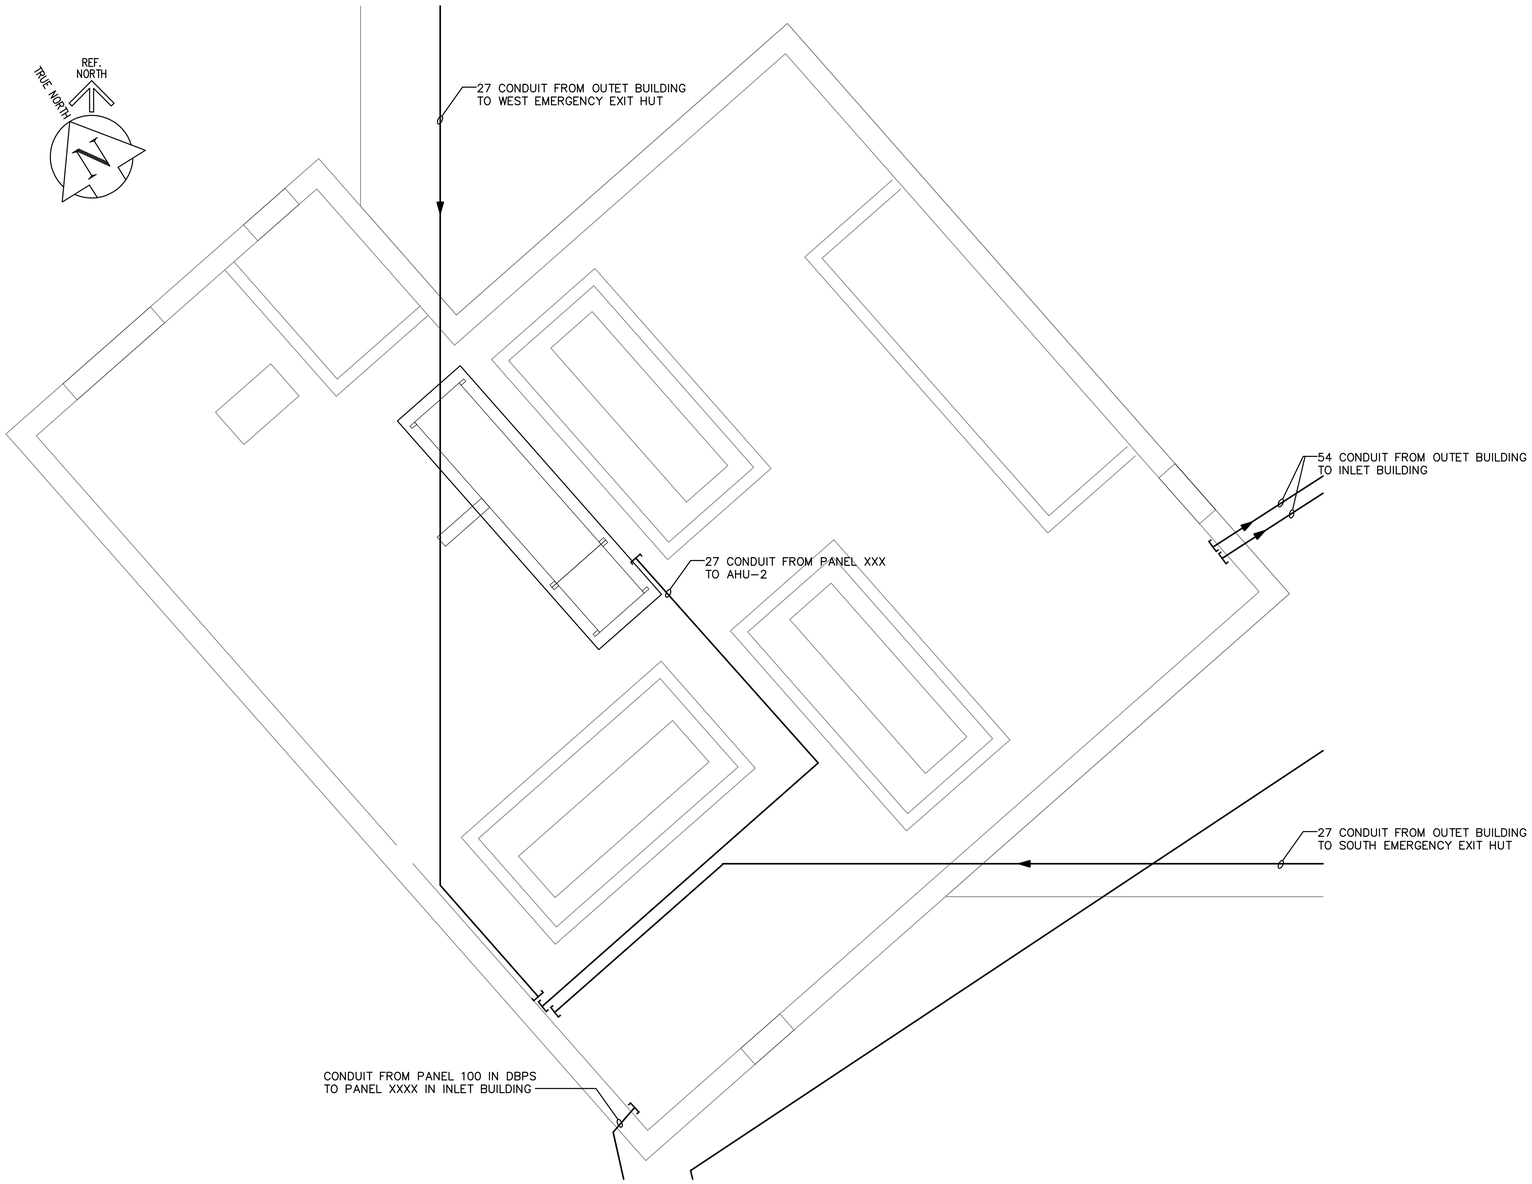

MAIN FLOOR CONDUIT PLAN
1:50

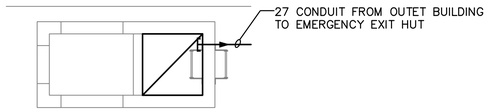

EMERGENCY EXIT HUT CONDUIT PLAN (TYPCIAL)
1:50

APEGM
Certificate of Authorization
Earth Tech Canada Inc.
No. 730 Expiry: April 30, 2005

B.M.
ELEV.

NO.	REVISIONS	DATE	BY
00	ISSUED FOR TENDER	05/04/17	ERC

CH2MHILL
Frederickson Cooper ARCHITECTS
EarthTech A Tyco International Ltd. Company

DESIGNED BY	BLM	CHECKED BY	BLM
DRAWN BY	ERC	APPROVED BY	AHL
HOR. SCALE: 1:50 VERTICAL SCALE: 1:50		RELEASED FOR CONSTRUCTION BY:	R. SOROKOWSKI
DATE	2005/03/18	DATE	2005/04/17

ENGINEER'S SEAL
ORIGINAL SIGNED BY
B.L. MOORE
2005/04/17

CONSULTANT DRAWING NO.
WT-E007

Winnipeg
THE CITY OF WINNIPEG
WATER AND WASTE DEPARTMENT
ENGINEERING DIVISION

WATER TREATMENT PLANT
CLEARWELL CONSTRUCTION

ELECTRICAL
OUTLET BUILDING & EMERGENCY EXIT HUT
CONDUIT FLOOR PLAN

CITY FILE NUMBER
SHEET OF
CITY DRAWING NUMBER
1-0601T-A-E0007-001-00D

04/18/05 09:38am juan.cortez L:\work\79000\79538\02a-CAD\ALL\SUBMISSION\TENDER\C8 - Clearwell Construction Contract\WT-E007.dwg Layout:Layout1