SHEET: COW-A1 (03/2005)

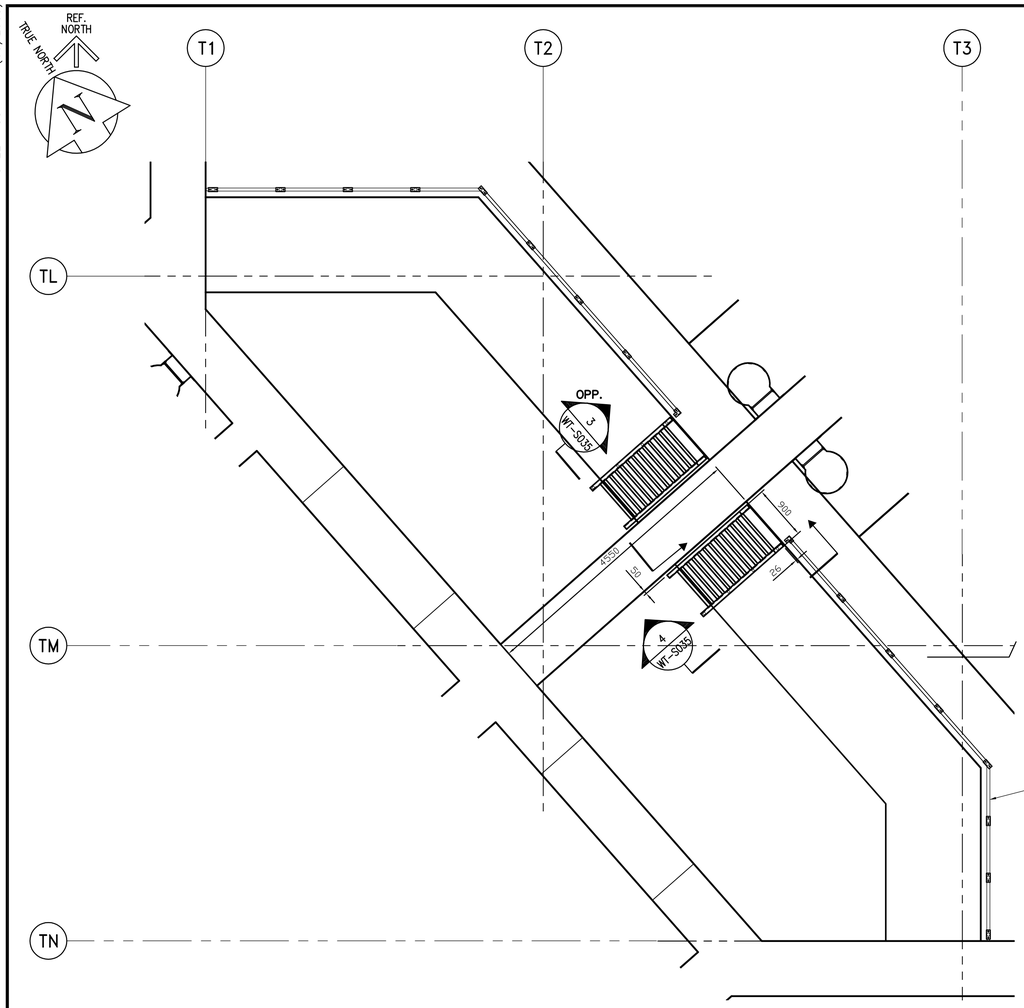

PLAN OF OUTLET BUILDING STAIRS
1:50

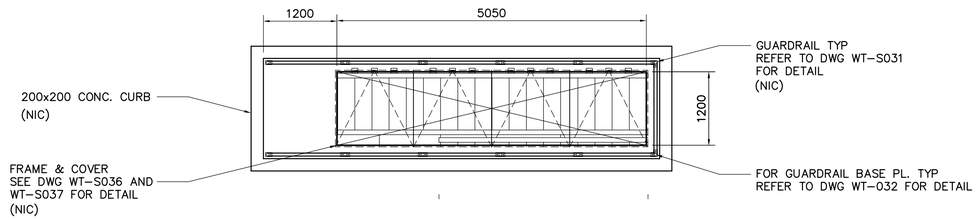

STAIRS PLAN @ ELEVATION 238.700
1:50

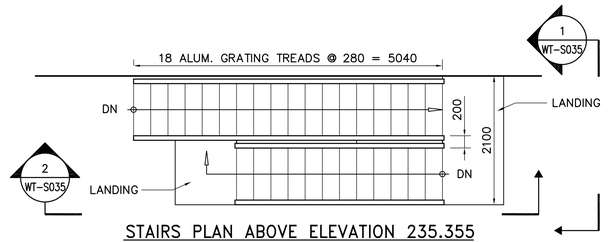

STAIRS PLAN ABOVE ELEVATION 235.355
1:50

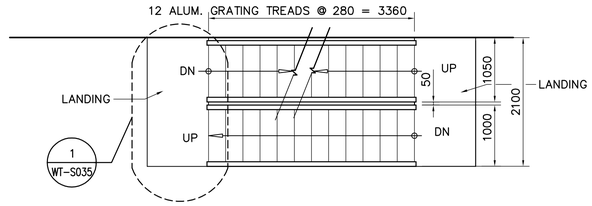

STAIRS PLAN ABOVE ELEVATION 233.066
1:50

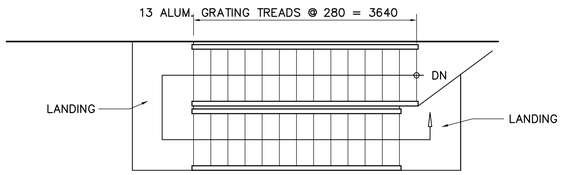

STAIRS PLAN ABOVE ELEVATION 230.600
1:50

APEGM
Certificate of Authorization
Earth Tech Canada Inc.
No. 730 Expiry: April 30, 2005

NO.	REVISIONS	DATE	BY
00	ISSUED FOR TENDER	05/04/17	GGP

B.M.
ELEV.

CH2MHILL
Frederickson Cooper ARCHITECTS
EarthTech A Tyco International Ltd. Company

DESIGNED BY	GGP	CHECKED BY	MK
DRAWN BY	HYC, C.T.	APPROVED BY	AHL
HOR. SCALE: AS NOTED VERTICAL SCALE:		RELEASED FOR CONSTRUCTION BY:	R. SOROKOWSKI
DATE	2005/03/09	DATE	2005-04-17

ENGINEER'S SEAL
ORIGINAL SIGNED BY
R.B. ERIC
2005/04/17

CONSULTANT DRAWING NO.
WT-S034

Winnipeg
THE CITY OF WINNIPEG
WATER AND WASTE DEPARTMENT
ENGINEERING DIVISION

WATER TREATMENT PLANT
CLEARWELL CONSTRUCTION

CITY FILE NUMBER
SHEET OF

STRUCTURAL
STAIRS PLANS

CITY DRAWING NUMBER
1-0601T-A-S0034-001-00D

04/18/05 09:51am corey.thiessen L:\work\79000\79538\02a-CAD\ALL\SUBMISSION\TENDER\C8 - Clearwell Construction Contract\WT-S034.dwg Layout:Layout1