SHEET: COW-A1 (03/2005)

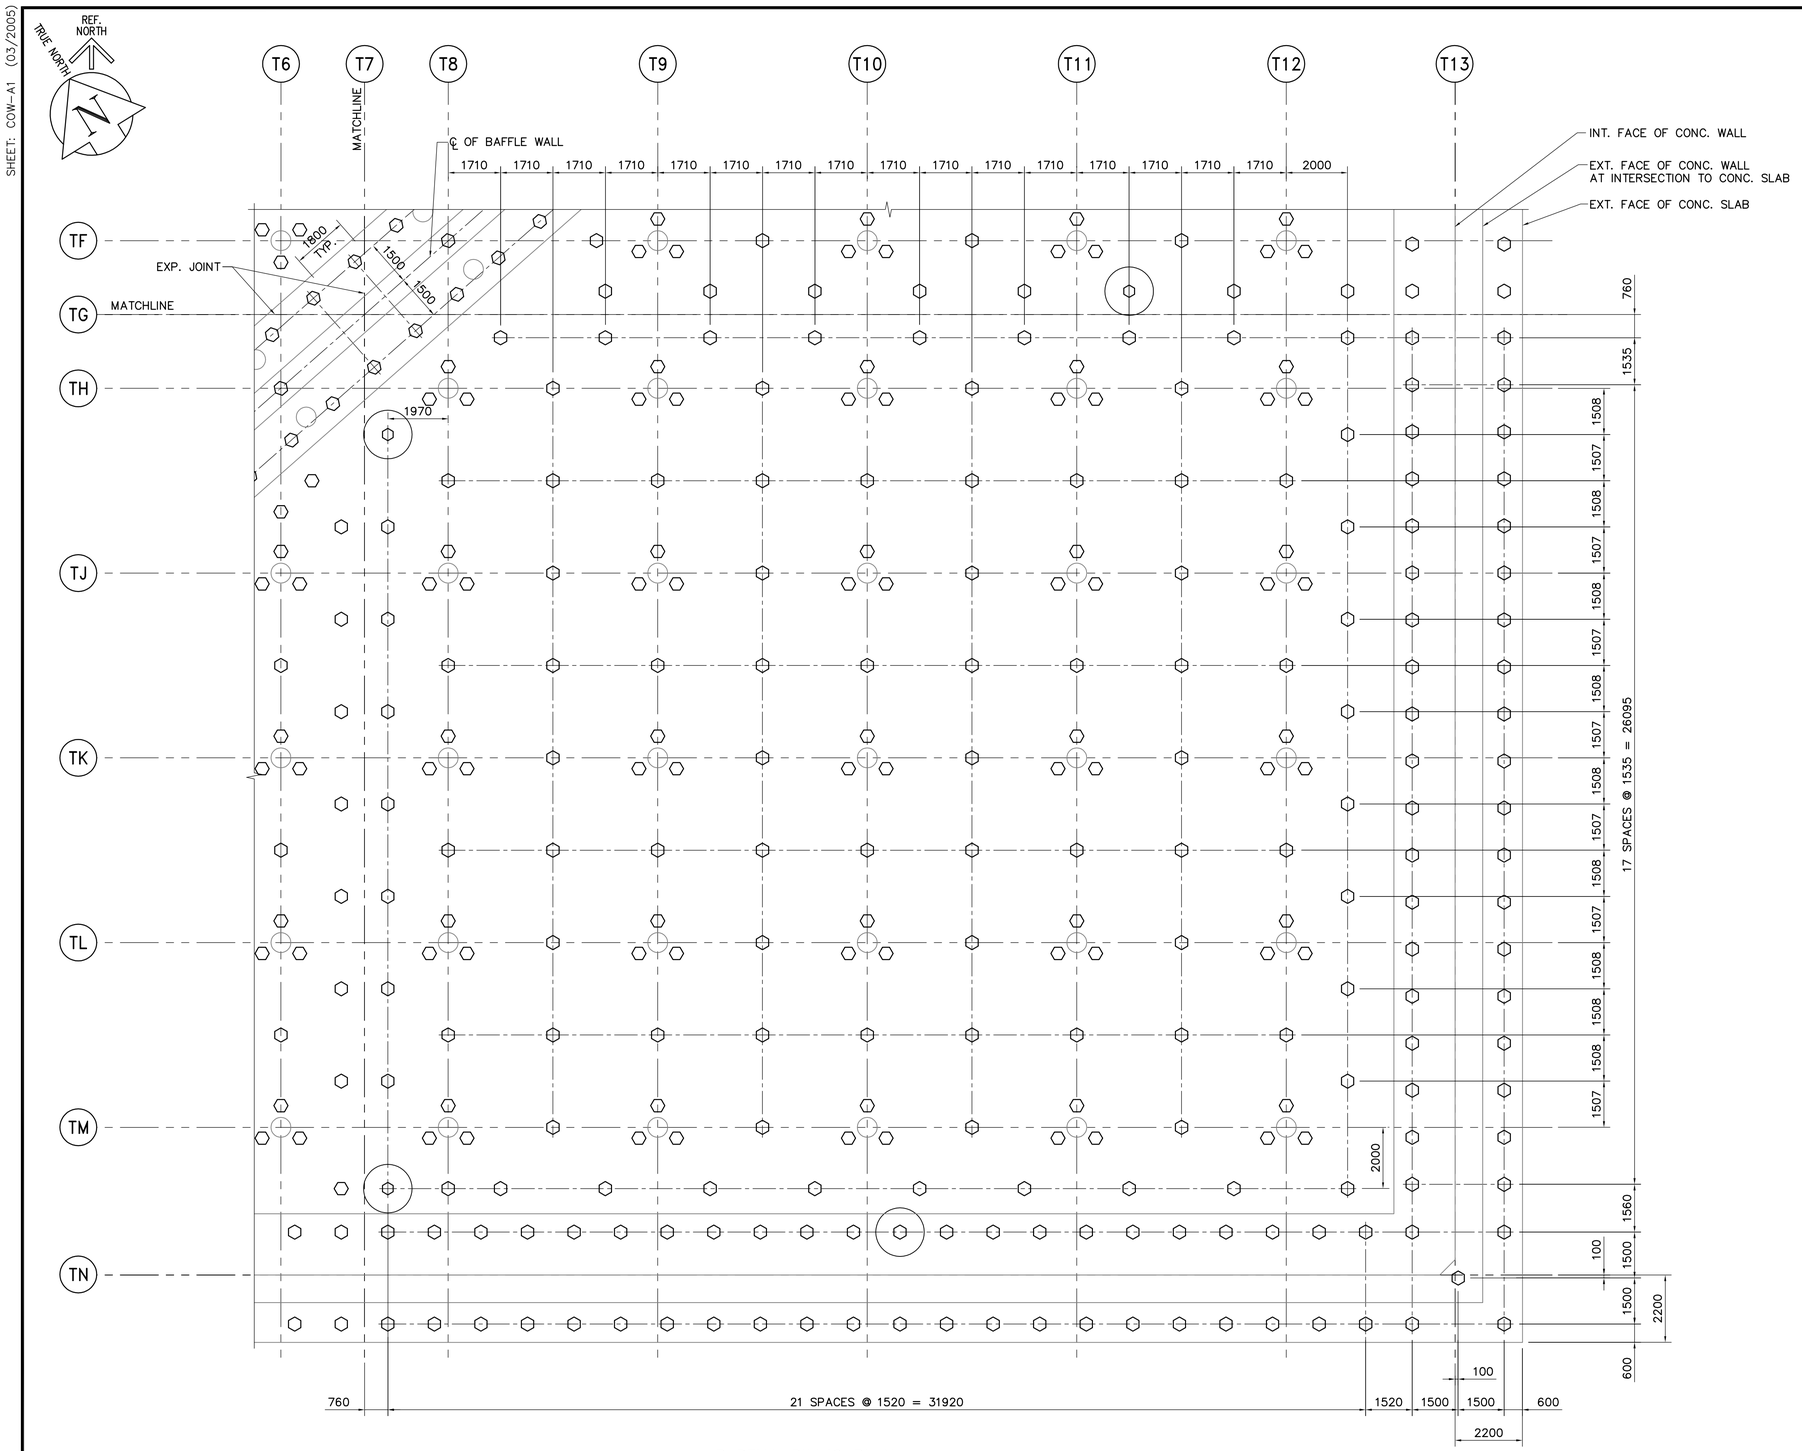

PARTIAL PILING PLAN
1:100

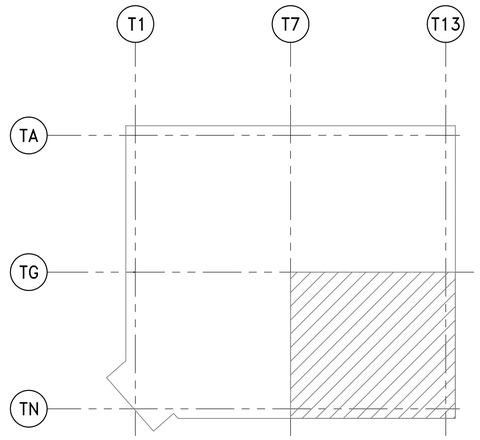

KEY PLAN
N.T.S.

DRAWING NOTES:
1. ALL PILES ARE 400 DIAMETER PRECAST UNLESS NOTED OTHERWISE.
2. REFER TO DRAWING WT-S002 FOR GRID LINE DIMENSIONS.
3. PILE CUT OFF ELEVATIONS VARY 300±.

LEGEND

⬡ – EXISTING TEST PRECAST PILES

APEGM
Certificate of Authorization
Earth Tech Canada Inc.
No. 730 Expiry: April 30, 2005

B.M.
ELEV.

NO.	REVISIONS	DATE	BY
00	ISSUED FOR TENDER	05/04/17	C.T.

CH2MHILL
Frederickson Cooper ARCHITECTS
EarthTech A Tyco International Ltd. Company

DESIGNED BY	FK	CHECKED BY	MK
DRAWN BY	C.T.	APPROVED BY	AHL
HOR. SCALE:	AS NOTED	RELEASED FOR CONSTRUCTION BY:	R. SOROKOWSKI
VERTICAL SCALE:			
DATE	2005/02/08	DATE	2005-04-17

ENGINEER'S SEAL
ORIGINAL SIGNED BY
F.A. KEMP
2005/04/17

CONSULTANT DRAWING NO.
WT-S006

Winnipeg
THE CITY OF WINNIPEG
WATER AND WASTE DEPARTMENT
ENGINEERING DIVISION

WATER TREATMENT PLANT
CLEARWELL CONSTRUCTION

STRUCTURAL
PARTIAL PILING PLAN

CITY FILE NUMBER
SHEET OF
CITY DRAWING NUMBER
1-0601T-B-S0006-001-00D

04/18/05 09:21am corey.thiessen L:\work\79000\79538\02a-CAD\ALL\SUBMISSION\TENDER\C8 – Clearwell Construction Contract\WT-S006.dwg Layout:Layout1