SHEET: COW-A1 (03/2005)

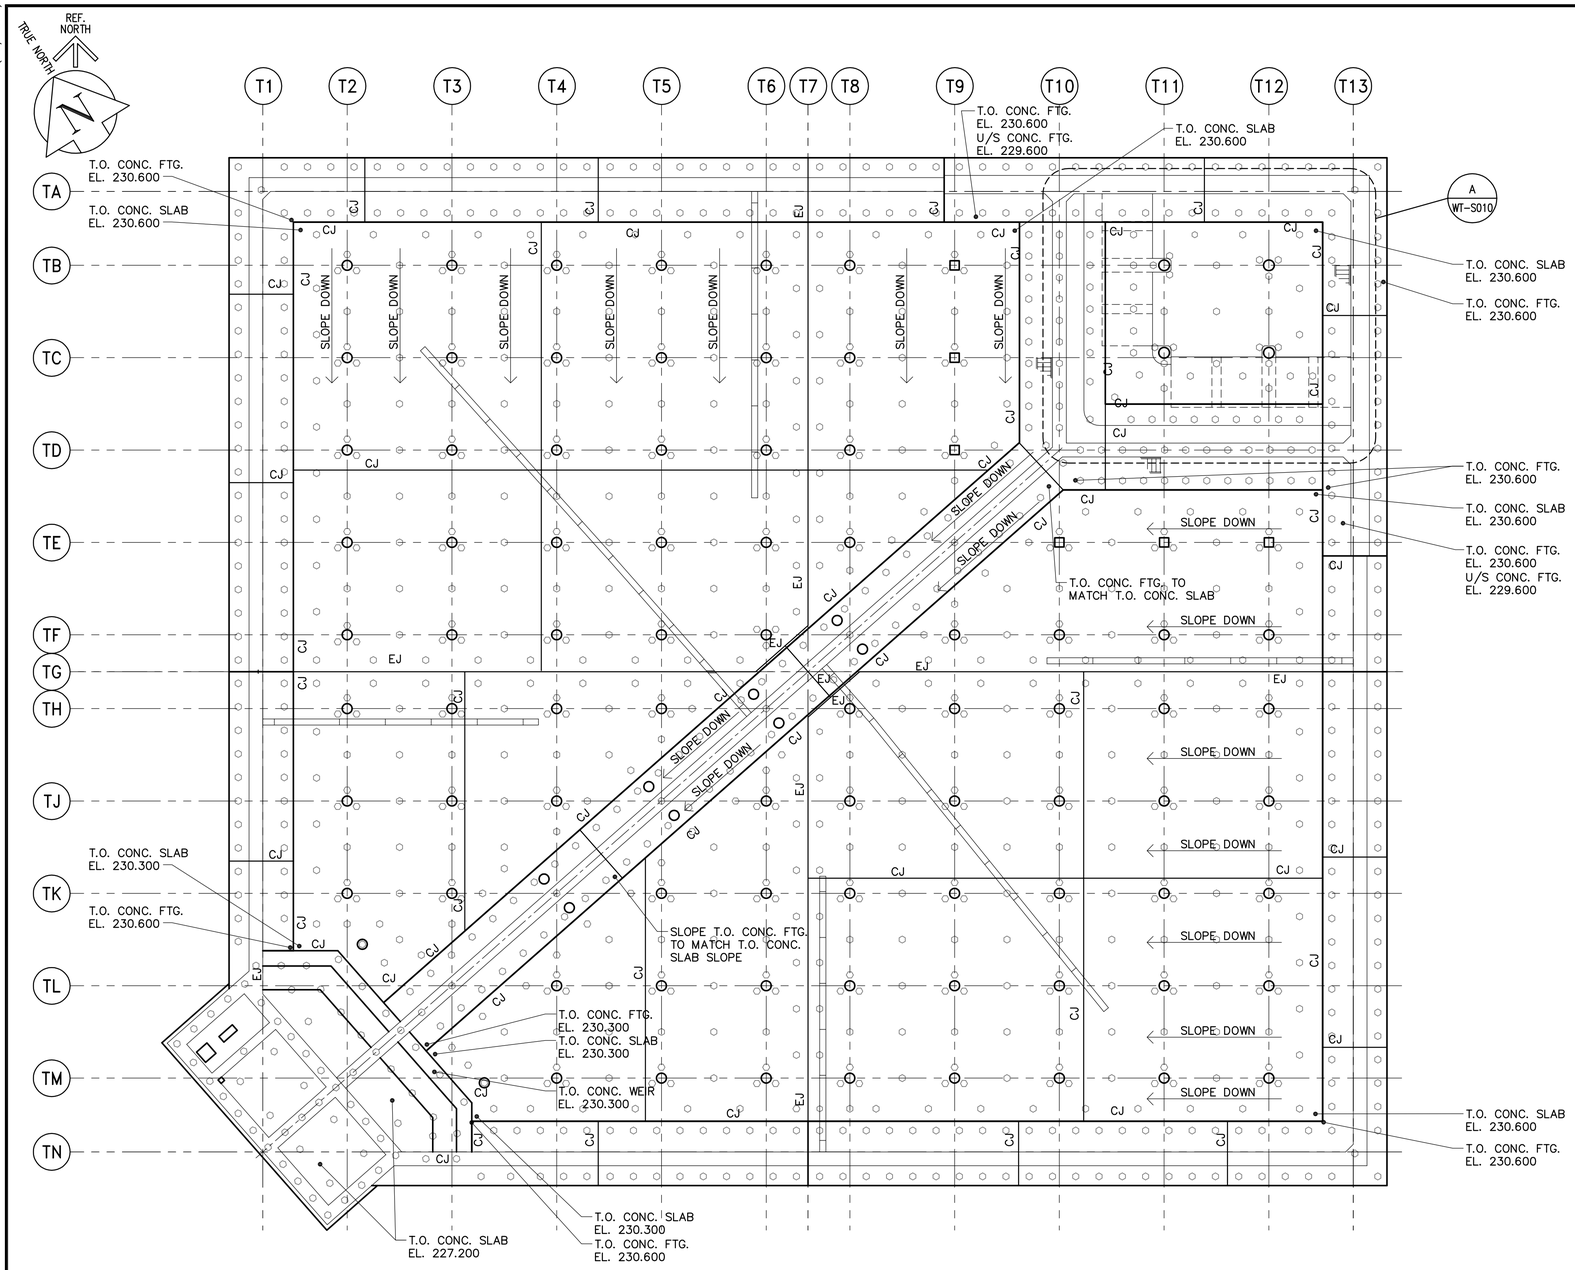

FOUNDATION SLAB ELEVATIONS PLAN
1:200

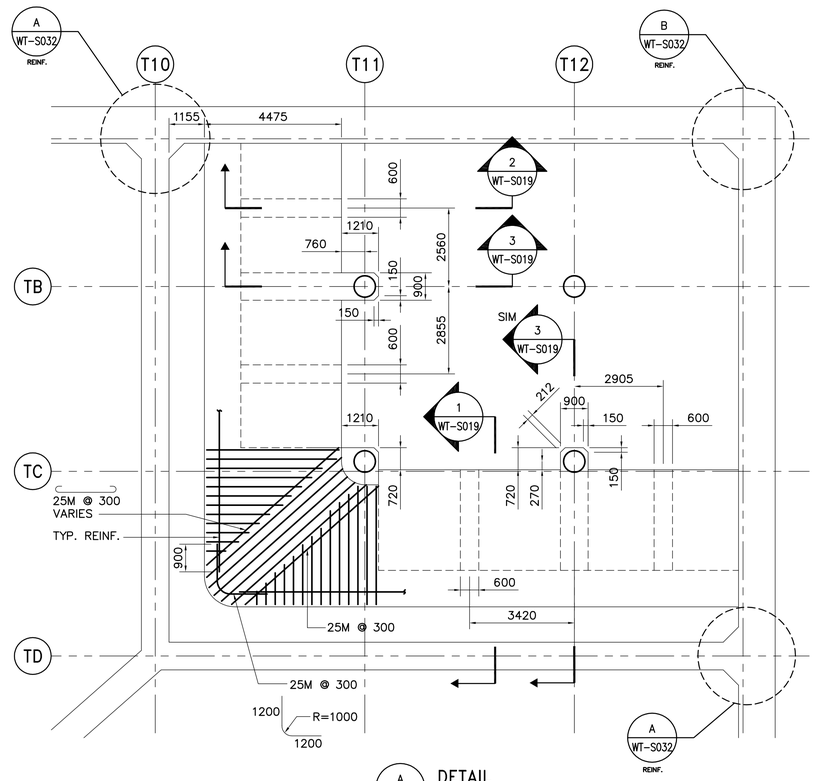

A WT-S010 DETAIL
1:100

DRAWING NOTES:
1. REFER TO DRAWING WT-S020 FOR EXPANSION JOINTS (EJ) AND CONSTRUCTION JOINTS (CJ)

APEGM
Certificate of Authorization
Earth Tech Canada Inc.
No. 730 Expiry: April 30, 2005

NO.	REVISIONS	DATE	BY
00	ISSUED FOR TENDER	05/04/17	C.T.

B.M. ELEV.

CH2MHILL / Frederickson Cooper ARCHITECTS / EarthTech (A Tyco International Ltd. Company)

DESIGNED BY FK	CHECKED BY MK
DRAWN BY C.T. / WDB	APPROVED BY AHL
HOR. SCALE: AS NOTED VERTICAL SCALE:	RELEASED FOR CONSTRUCTION BY: R. SOROKOWSKI
DATE 2005/02/24	DATE 2005-04-17

ENGINEER'S SEAL
ORIGINAL SIGNED BY
F.A. KEMP
2005/04/17

CONSULTANT DRAWING NO. WT-S010

Winnipeg

THE CITY OF WINNIPEG
WATER AND WASTE DEPARTMENT
ENGINEERING DIVISION

WATER TREATMENT PLANT CLEARWELL CONSTRUCTION

CITY FILE NUMBER
SHEET OF

STRUCTURAL
FOUNDATION SLAB ELEVATIONS PLAN

CITY DRAWING NUMBER
1-060IT-B-S0010-001-00D

04/18/05 09:24am corey.thiessen L:\work\79000\79538\02a-CAD\ALL\SUBMISSION\TENDER\C8 – Clearwell Construction Contract\WT-S010.dwg Layout:Layout1