SHEET: COW-A1 (03/2005)

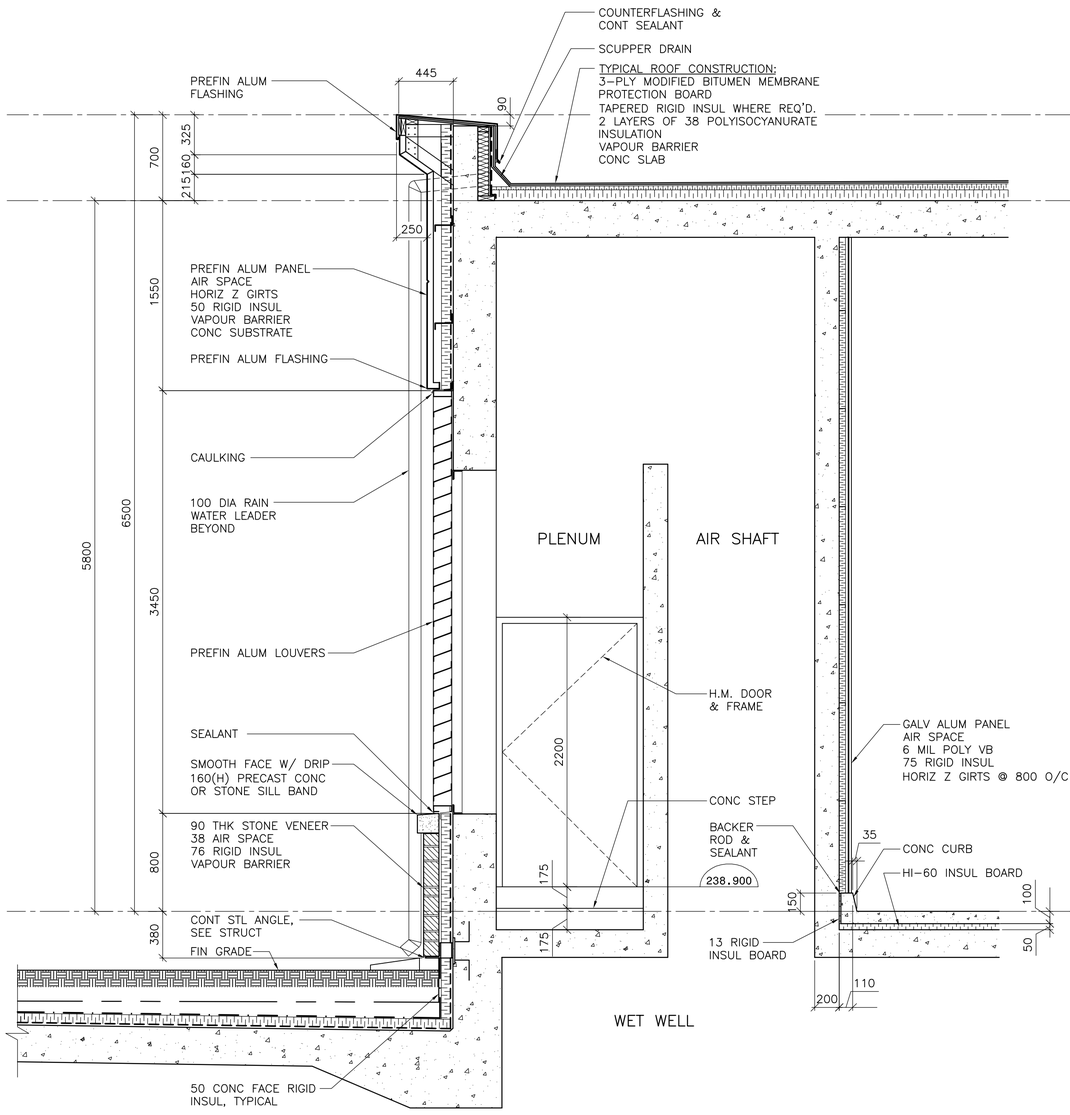

3 WT-A006 WALL SECTION AT AIR SHAFT LOUVER
1:25

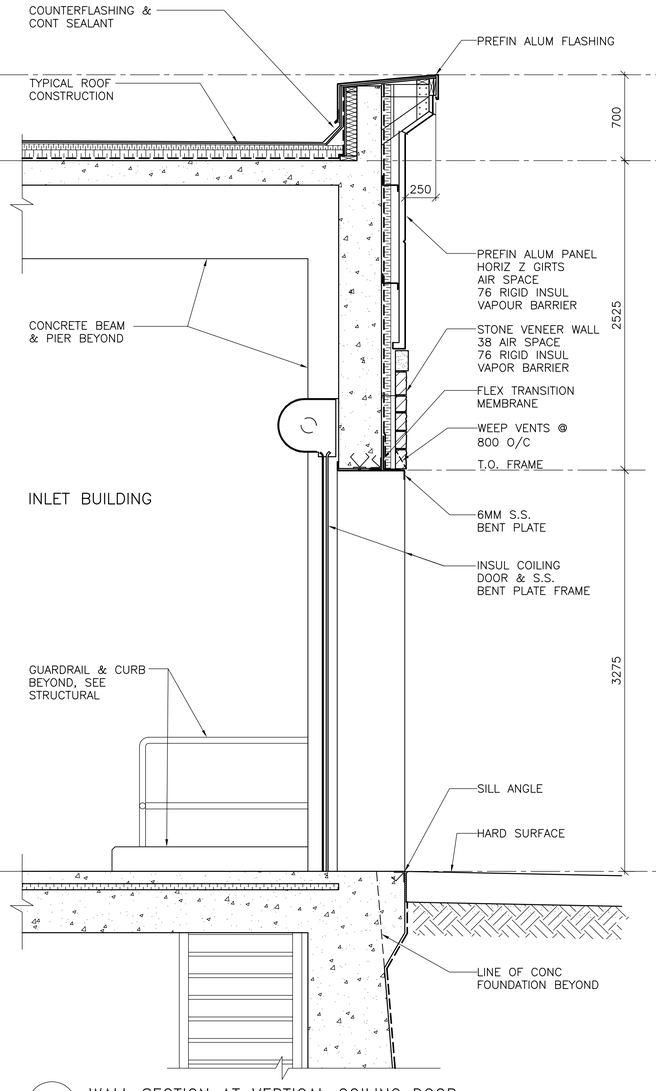

2 WT-A002 WALL SECTION AT VERTICAL COILING DOOR
1:25

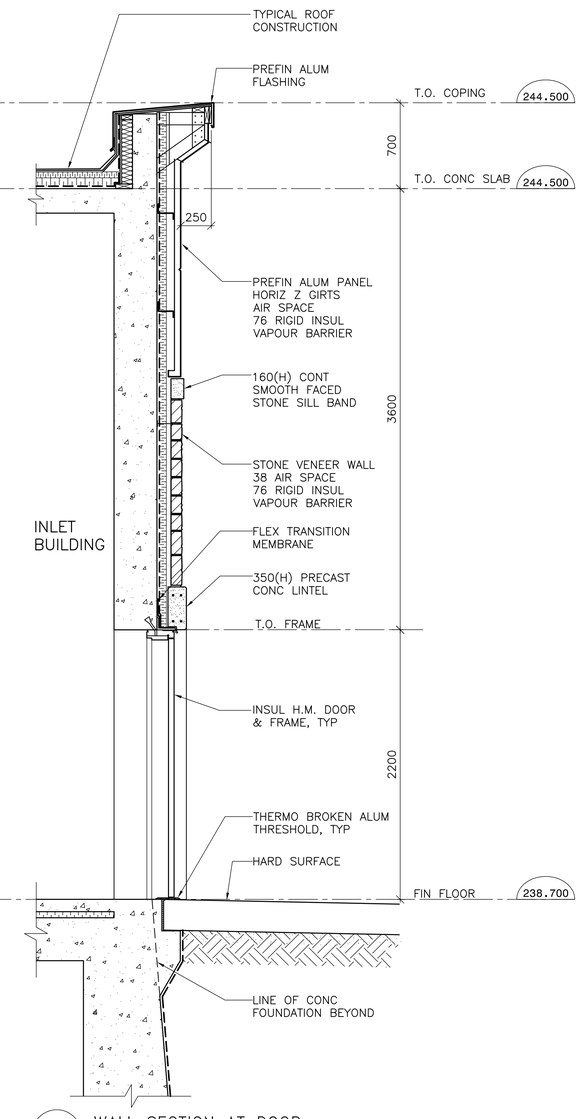

1 WT-A002 WALL SECTION AT DOOR
1:25

FOR INFORMATION ONLY - NOT IN CONTRACT

B.M. ELEV.			
00	ISSUED FOR TENDER (N.I.C.)	05/04/17	WC
NO.	REVISIONS	DATE	BY

CH2MHILL
Frederickson Cooper ARCHITECTS
EarthTech A Tyco International Ltd. Company

DESIGNED BY BS	CHECKED BY
DRAWN BY WC	APPROVED BY
HOR. SCALE: AS NOTED VERTICAL SCALE: AS NOTED	RELEASED FOR CONSTRUCTION BY:
DATE 05/04/04	DATE

ENGINEER'S SEAL

CONSULTANT DRAWING NO.
WT-A007

Winnipeg
THE CITY OF WINNIPEG
WATER AND WASTE DEPARTMENT
ENGINEERING DIVISION

WATER TREATMENT PLANT
CLEARWELL CONSTRUCTION

CITY FILE NUMBER
SHEET OF

ARCHITECTURAL
INLET BUILDING
WALL SECTIONS

CITY DRAWING NUMBER

04/15/05 01:29pm juan.cortez L:\work\79000\79538\02a-CAD\ALL\SUBMISSION\TENDER\C8 - Clearwell Construction Contract\WT-A007.dwg Layout:Layout1