SHEET: COW-A1 (03/2005)

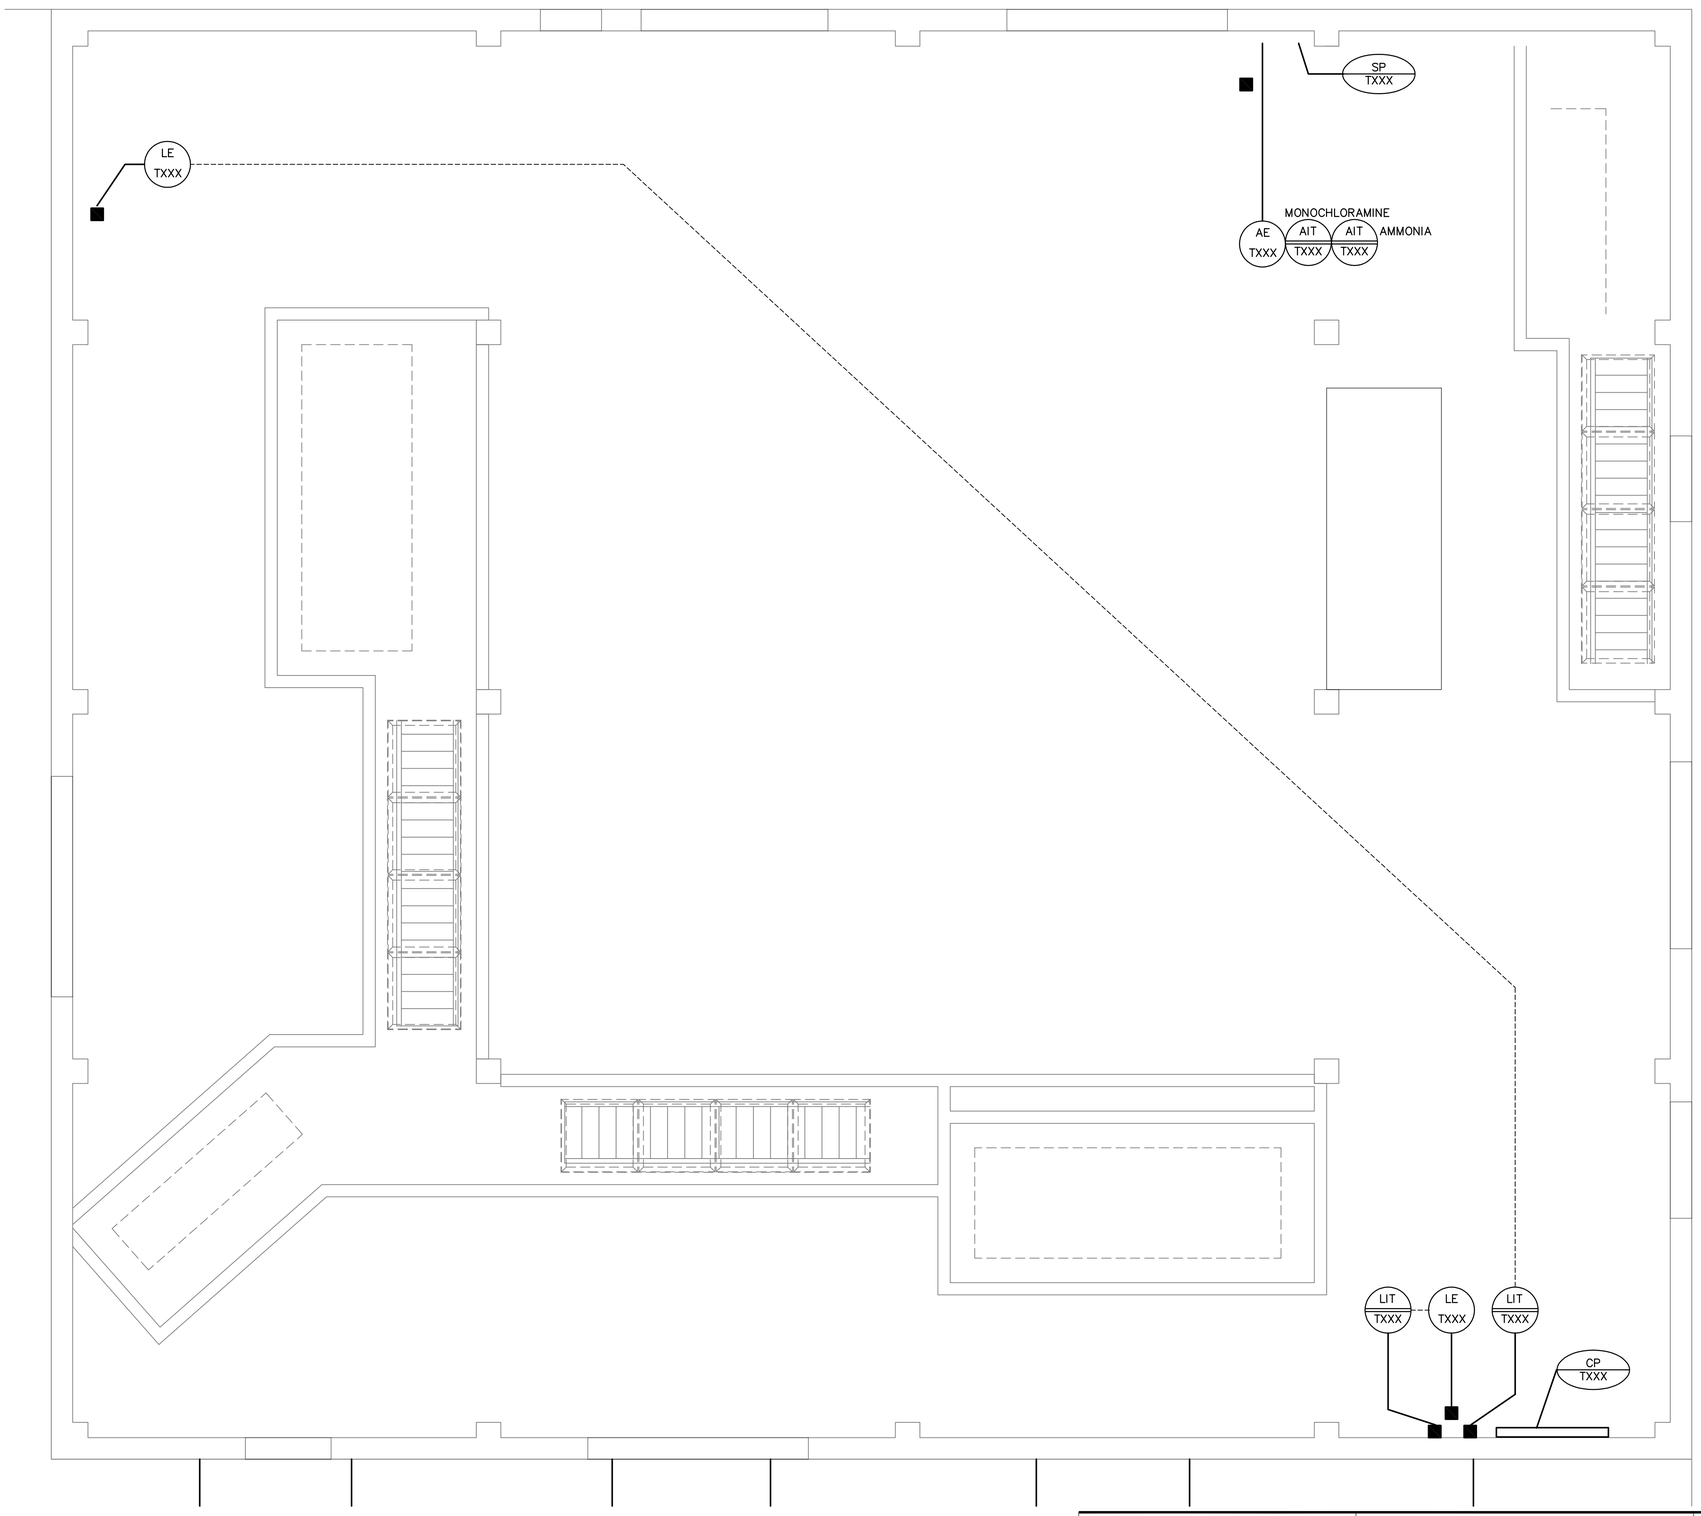

MAIN FLOOR INSTRUMENTATION PLAN
1:50

NOTES

1. SUPPLY AND INSTALLATION OF ANALYZER, LEVEL TRANSMITTERS, MONOCHLORAMINE AND CONTROL PANEL BY OTHERS. INSTALLATION OF STILLING WELLS INCLUDED IN CONTRACT.

FOR INFORMATION ONLY - NOT IN CONTRACT

NO.	REVISIONS	DATE	BY
00	ISSUED FOR TENDER (N.I.C.)	05/04/17	ERC

B.M.
ELEV.

CH2MHILL
Fredericksen Cooper ARCHITECTS
EarthTech A Tyco International Ltd. Company

DESIGNED BY: BLM	CHECKED BY:
DRAWN BY: ERC	APPROVED BY:
HOR. SCALE: / VERTICAL SCALE:	RELEASED FOR CONSTRUCTION BY:
DATE: 2005/03/30	DATE:

ENGINEER'S SEAL

CONSULTANT DRAWING NO.
WT-1001

Winnipeg
THE CITY OF WINNIPEG
WATER AND WASTE DEPARTMENT
ENGINEERING DIVISION

WATER TREATMENT PLANT
CLEARWELL CONSTRUCTION

CITY FILE NUMBER

SHEET 1 OF #S

INSTRUMENTATION
INLET BUILDING
LOCATION PLAN

CITY DRAWING NUMBER