Bid Opportunity No. 320-2005 FILE No. 05-R-07

GROSVENOR AVENUE from WILTON St. to HARROW St.

L= 326.0m W= 11.3m A= 3950m²

TYPE: MAJOR REHABILITATION

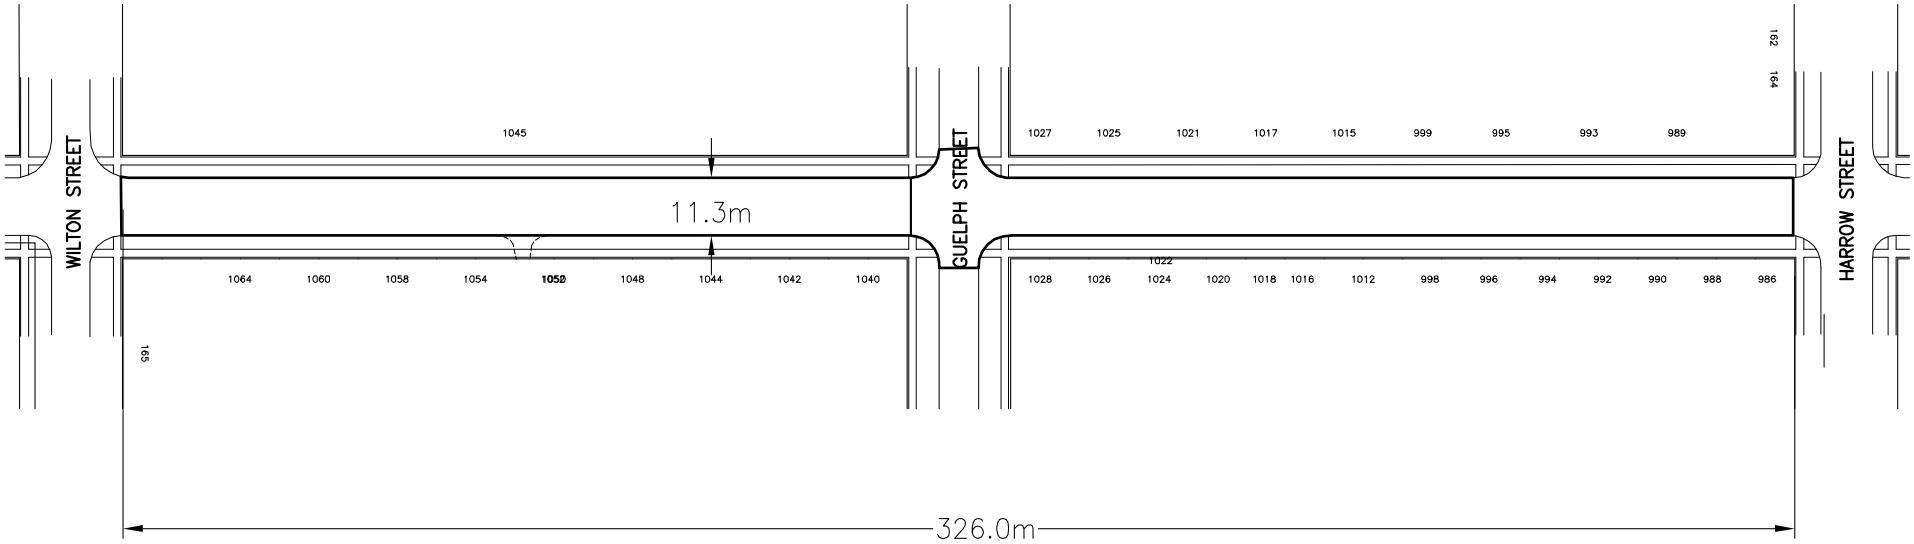

V:\1137\active\113704040 – 2005 Residential Streets – Design\ACAD\grosvenor-2005.dwg
2005-06-01 04:21PM By: tgall

April, 2005
113704040

ORIGINAL SHEET – ANSI A

Stantec Consulting Ltd.
905 Waverley Street
Winnipeg MB Canada
R3T 5P4
Tel. 204.489.5900
Fax. 204.453.9012
www.stantec.com

NOTES:

AMOUNT OF RENEWALS

SIDEWALK 1125m² = 100%

CURB 732m =100%

DRIVEWAYS = 20m²=100%

CONCRETE PATCHING 970m² = 25%

ASPHALT = 1050t (100mm)

PLANING ASPHALT = 3950m²

Winnipeg

Client/Project
THE CITY OF WINNIPEG
PUBLIK WORKS DEPARTMENT

Figure No.
F-1

Title
GROSVENOR AVENUE
from Wilton Street to Harrow Street