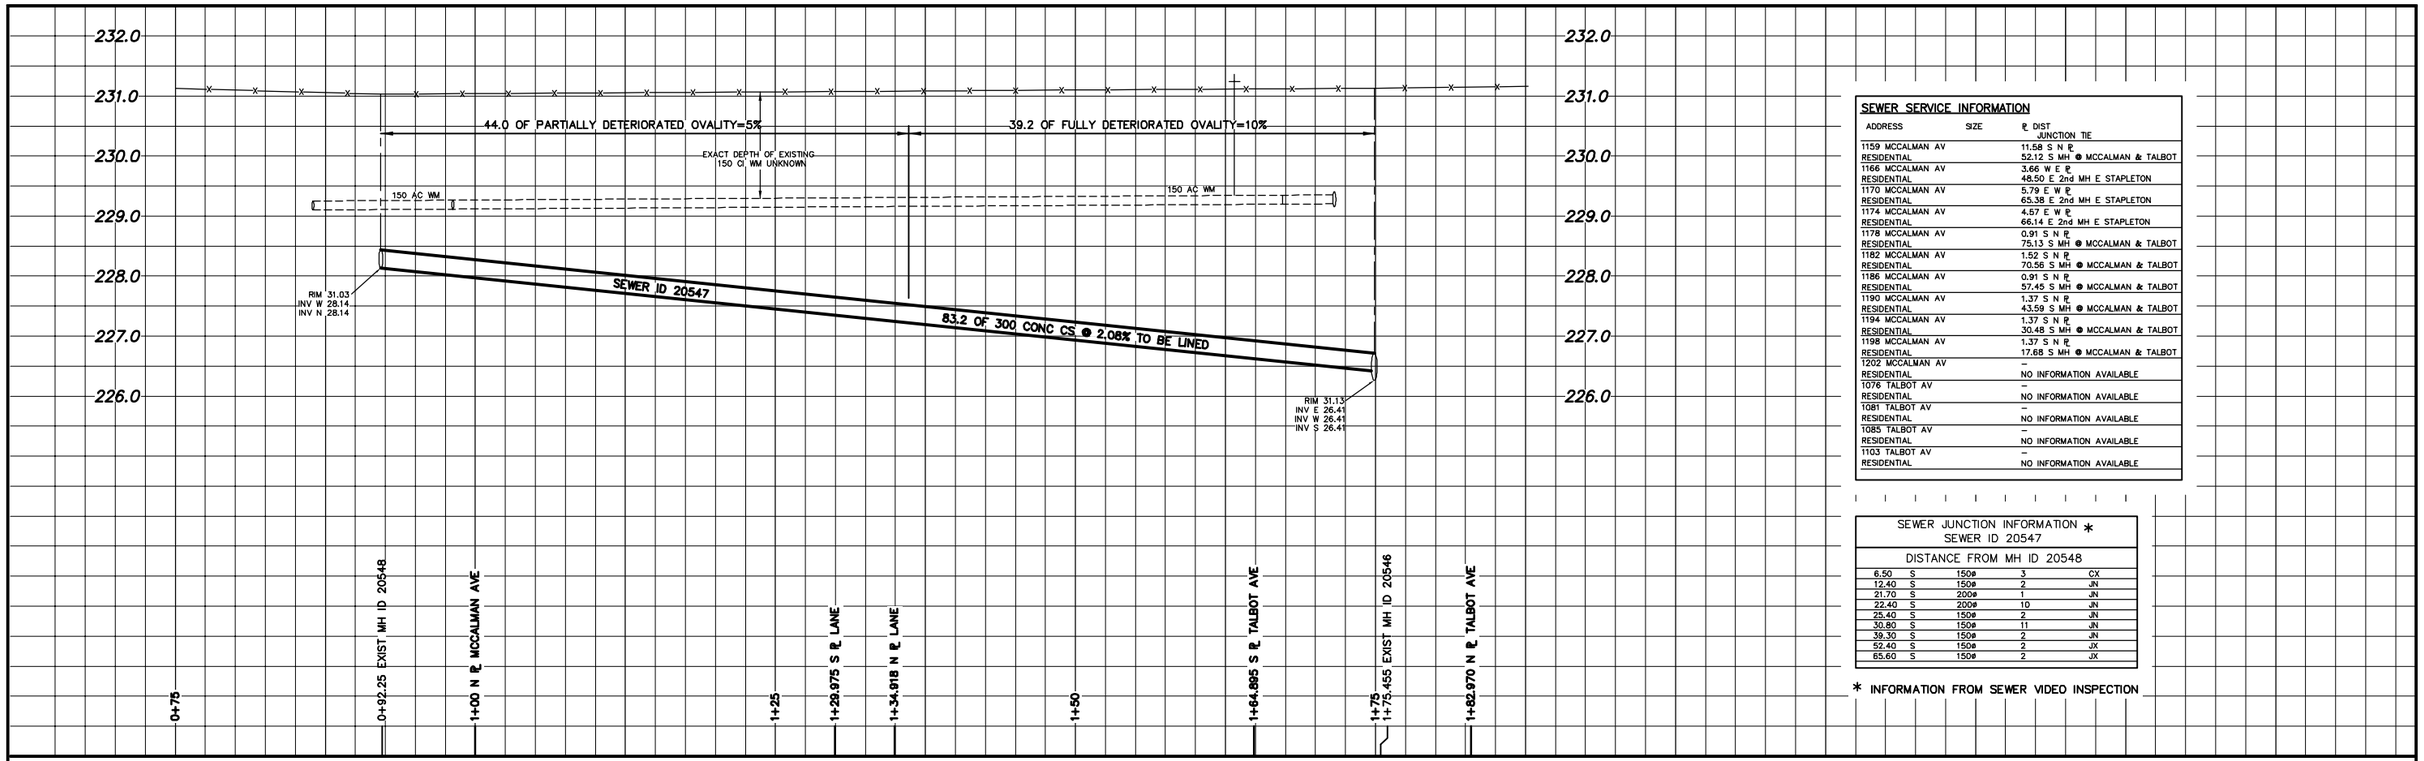

SEWER SERVICE INFORMATION

ADDRESS	SIZE	℄ DIST JUNCTION TIE
1159 MCCALMAN AV RESIDENTIAL		11.58 S N ℄ 52.12 S MH @ MCCALMAN & TALBOT
1166 MCCALMAN AV RESIDENTIAL		3.66 W E ℄ 48.50 E 2nd MH E STAPLETON
1170 MCCALMAN AV RESIDENTIAL		5.79 E W ℄ 65.38 E 2nd MH E STAPLETON
1174 MCCALMAN AV RESIDENTIAL		4.57 E W ℄ 66.14 E 2nd MH E STAPLETON
1178 MCCALMAN AV RESIDENTIAL		0.91 S N ℄ 75.13 S MH @ MCCALMAN & TALBOT
1182 MCCALMAN AV RESIDENTIAL		1.52 S N ℄ 70.56 S MH @ MCCALMAN & TALBOT
1186 MCCALMAN AV RESIDENTIAL		0.91 S N ℄ 57.45 S MH @ MCCALMAN & TALBOT
1190 MCCALMAN AV RESIDENTIAL		1.37 S N ℄ 43.59 S MH @ MCCALMAN & TALBOT
1194 MCCALMAN AV RESIDENTIAL		1.37 S N ℄ 30.48 S MH @ MCCALMAN & TALBOT
1198 MCCALMAN AV RESIDENTIAL		1.37 S N ℄ 17.68 S MH @ MCCALMAN & TALBOT
1202 MCCALMAN AV RESIDENTIAL		– NO INFORMATION AVAILABLE
1076 TALBOT AV RESIDENTIAL		– NO INFORMATION AVAILABLE
1081 TALBOT AV RESIDENTIAL		– NO INFORMATION AVAILABLE
1085 TALBOT AV RESIDENTIAL		– NO INFORMATION AVAILABLE
1103 TALBOT AV RESIDENTIAL		– NO INFORMATION AVAILABLE

SEWER JUNCTION INFORMATION * SEWER ID 20547

DISTANCE FROM MH ID 20548				
6.50	S	150ø	3	CX
12.40	S	150ø	2	JN
21.70	S	200ø	1	JN
22.40	S	200ø	10	JN
25.40	S	150ø	2	JN
30.80	S	150ø	11	JN
39.30	S	150ø	2	JN
52.40	S	150ø	2	JX
65.60	S	150ø	2	JX

* INFORMATION FROM SEWER VIDEO INSPECTION

NOTE: CHAINAGES SHOWN ARE ALONG W ℄ OF MCCALMAN AVE. (E LEG)

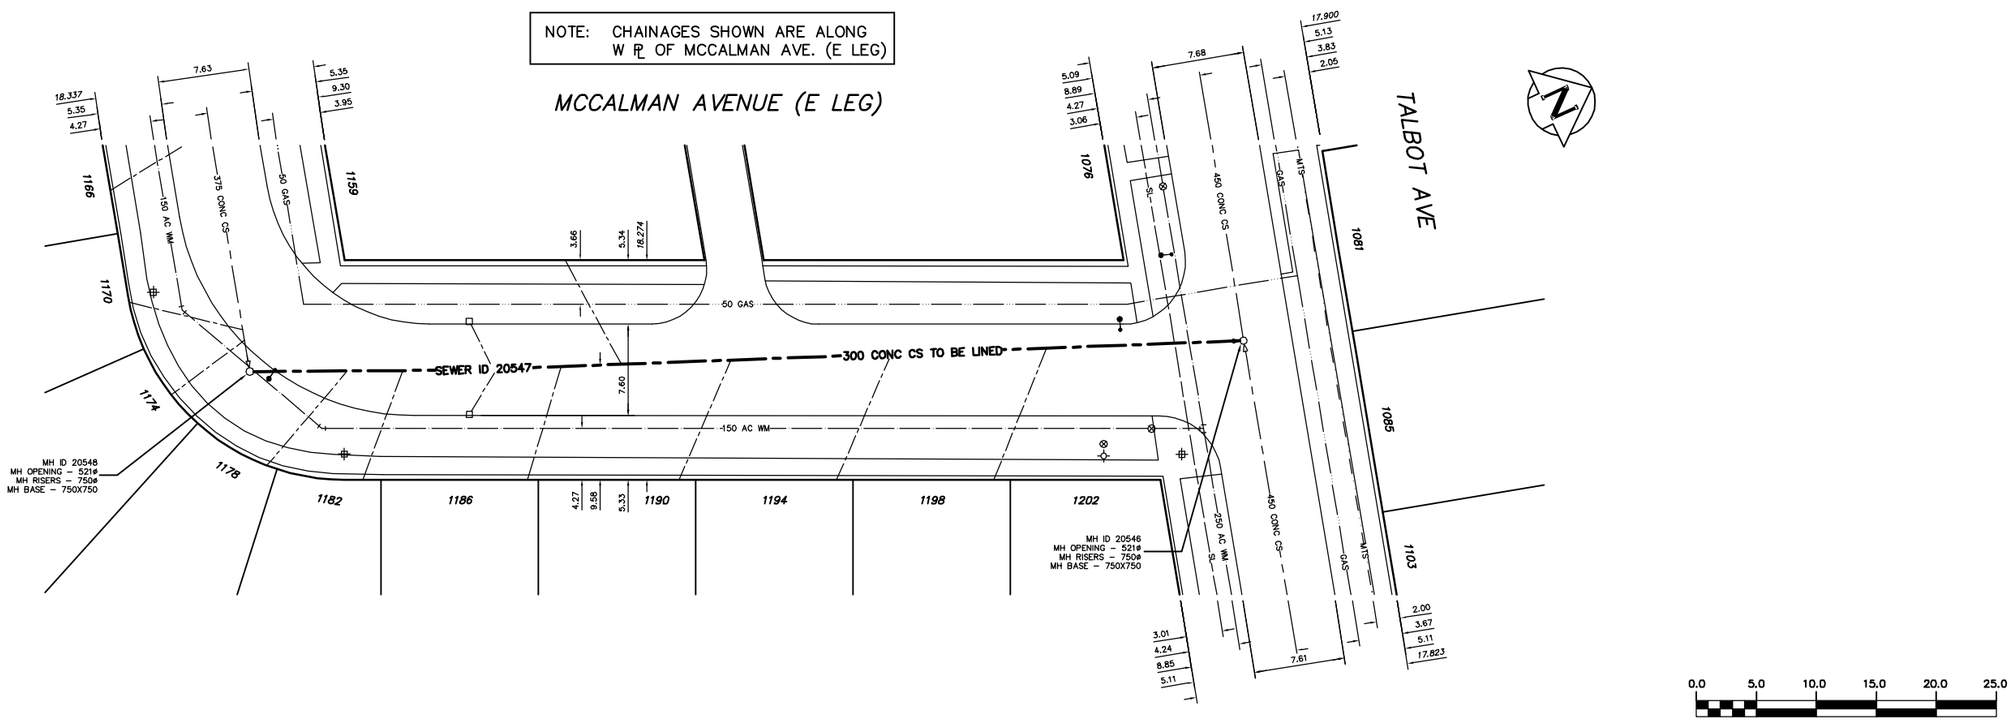

METRIC
WHOLE NUMBERS INDICATE MILLIMETRES
DECIMALIZED NUMBERS INDICATE METRES

WARNING

IF POWER EQUIPMENT OR EXPLOSIVES ARE TO BE USED FOR EXCAVEEATION ON THIS PROJECT THE CONTRACTOR MUST:
1) NOTIFY THE GAS COMPANY OF THE PROPOSED LOCATION OF EXCAVEEATION.
2) TAKE PRECAUTION TO AVEEOID DAMAGE TO GAS COMPANY INSTALLATIONS.

SEE PROVINCIAL REGULATION 210/72 FOR DETAILS

0.0 5.0 10.0 15.0 20.0 25.0

EXISTING	LEGEND–PLAN	PROPOSED	EXISTING	LEGEND–PLAN	PROPOSED	EXISTING	LEGEND–PROFILE	PROPOSED
200 WM	WATERMAIN	200 WM		SL , HYDRO		150 WM	WATERMAIN	150 WM
	HYDRANT			MTS			HYDRANT	
	VALVE			TRAFFIC SIGNALS			VALVE	
525 LDS	LAND DRAINAGE SEWER	525 LDS	50 GAS	GAS	50 GAS	300 LDS	LAND DRAINAGE SEWER	300 LDS
375 WWS	WASTEWATER SEWER	375 WWS		SURVEY BAR		250 WWS	WASTEWATER SEWER	250 WWS
	MANHOLE			FENCE			℄ PROFILE	
	CATCH BASIN			POLE – HYDRO, MTS			GROUND ABOVE PIPE	
	CURB INLET			CURB STOP			℄ DITCH (NORTH & WEST)	
	JUNCTIONS			GUY ANCHOR			℄ DITCH (SOUTH & EAST)	
	CULVERT			LIGHT STANDARD			GUTTER (NORTH & WEST)	
	ANODE			TREE			GUTTER (SOUTH & EAST)	

LOCATION APPROVED
UNDERGROUND STRUCTURES

SUPV. U/G STRUCTURES COMMITTEE — DATE

NOTE:

LOCATION OF UNDERGROUND STRUCTURES AS SHOWN ARE BASED ON THE BEST INFORMATION AVAILABLE BUT NO GUARANTEE IS GIVEN THAT ALL EXISTING UTILITIES ARE SHOWN OR THAT THE GIVEN LOCATIONS ARE EXACT. CONFIRMATION OF EXISTENCE AND EXACT LOCATION OF ALL SERVICES MUST BE OBTAINED FROM THE INDIVIDUAL UTILITIES BEFORE PROCEEDING WITH CONSTRUCTION.

B.M. ELEV. — FIELD BOOK #:
POSTED TO LBIS

NO.	REVISIONS	DATE	BY

CITY OF WINNIPEG
WATER AND WASTE
ENGINEERING DIVISION

DESIGNED BY	TW	CHECKED BY	KZ
DRAWN BY	BAW/CJH	APPROVED BY	KZ
HOR. SCALE	1:250	RELEASED FOR CONSTRUCTION	
VERTICAL	1:50		
DATE	2005 06 23	DATE	

ENGINEER'S SEAL
ORIGINAL SIGNED BY K.R. ZUREK 05/06/30

BID OPPORTUNITY: 385–2005
FILENAME: 05589_Mccalman.dwg
PLOT DATE: 2005 06 23

Winnipeg
THE CITY OF WINNIPEG
WATER AND WASTE DEPARTMENT

2005 COMBINED SEWER RENEWALS
BY CIPP LINING
MCCALMAN AVENUE (E LEG)
MH AT TALBOT AVENUE TO
1st MH SOUTH OF TALBOT AVENUE

SHEET 6 OF 7
CITY DRAWING NUMBER
05589