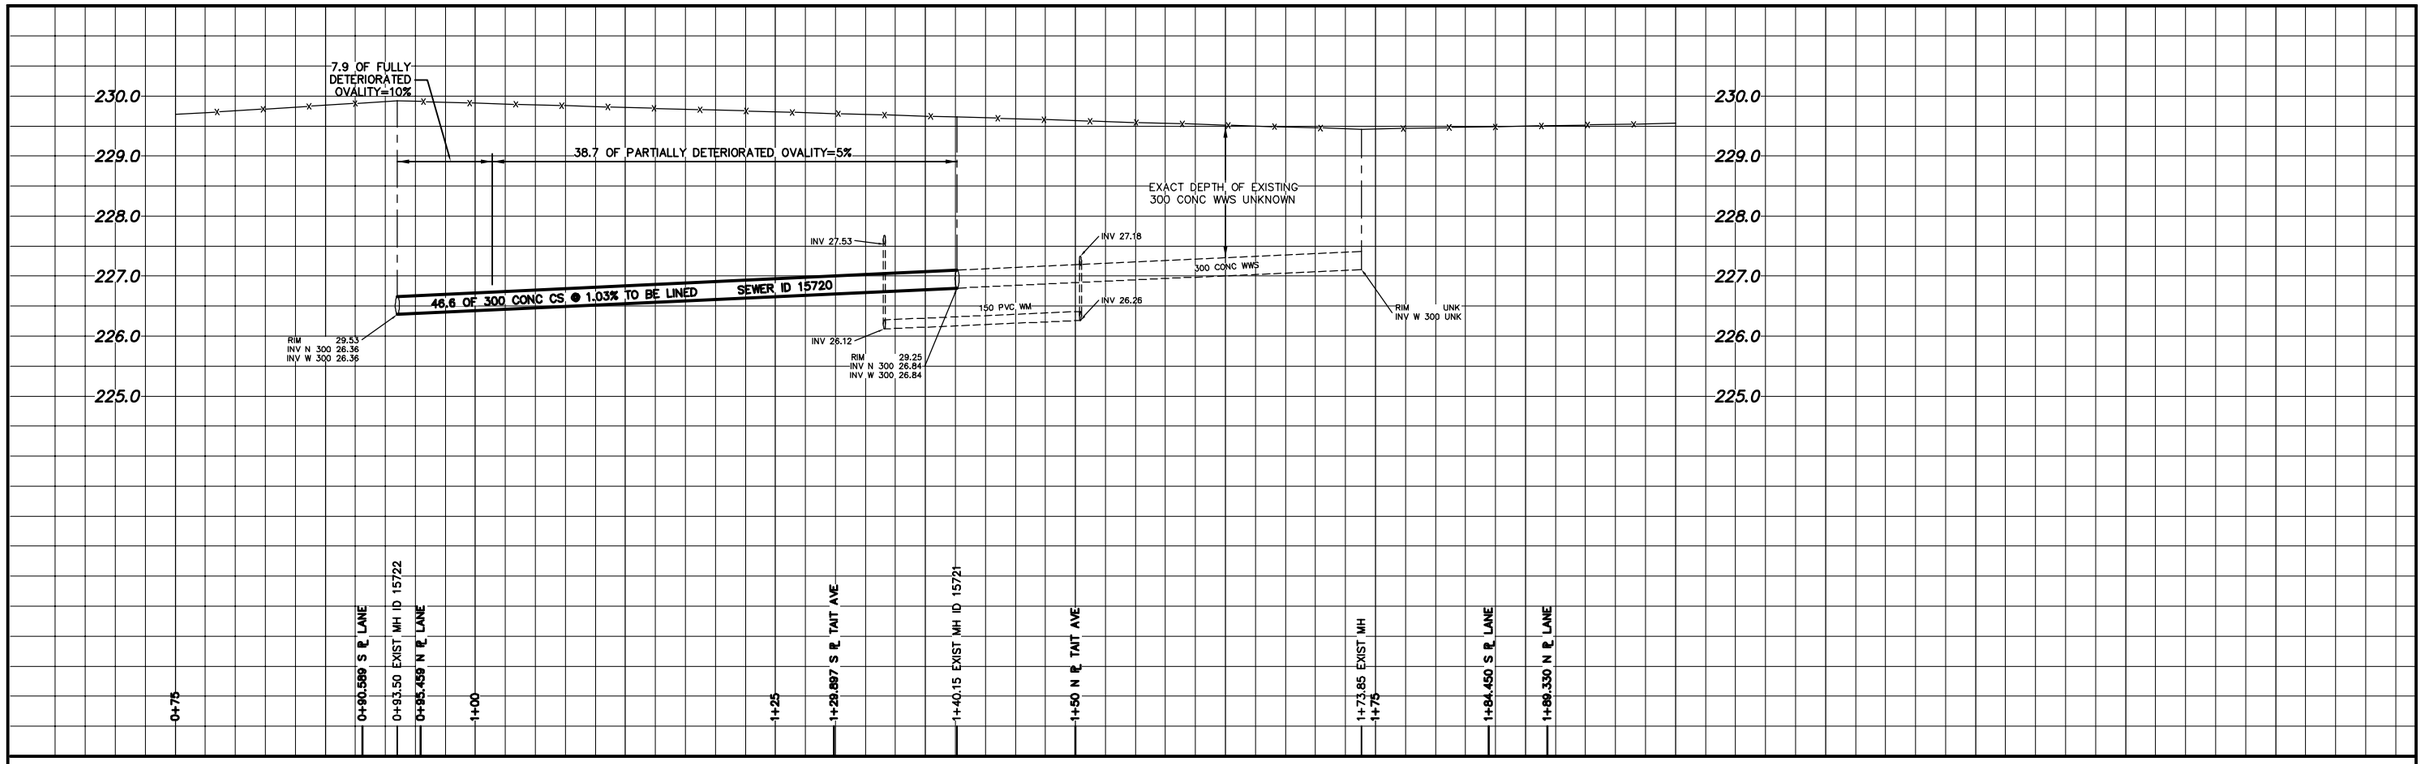

NOTE: CHAINAGES SHOWN ARE ALONG E ℄ OF LANE

PUBLIC LANE EAST OF SEVEN OAKS PLACE

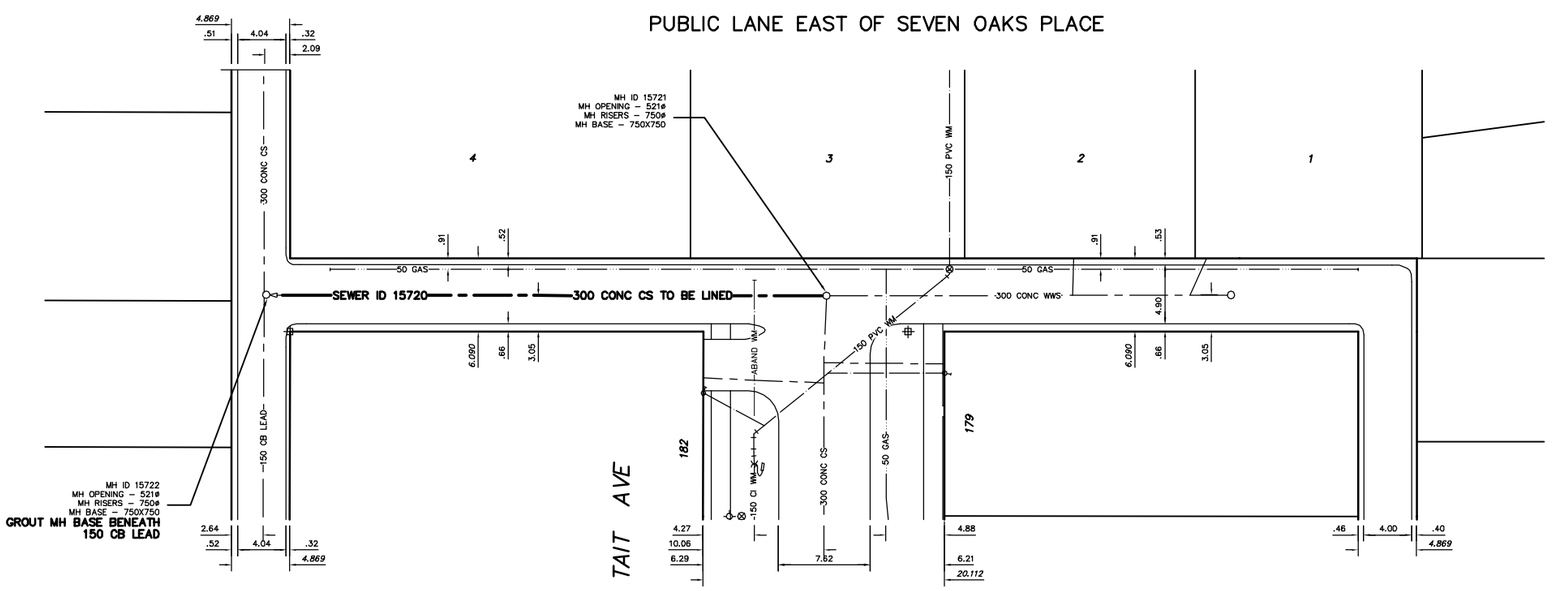

SEWER SERVICE INFORMATION

ADDRESS	SIZE	℄ DIST. JUNCTION TIE
1 SEVEN OAKS PLACE		–
RESIDENTIAL		30.48 N MH @ TAIT AV & LANE
2 SEVEN OAKS PLACE		–
RESIDENTIAL		20.73 N MH @ TAIT AV & LANE
3 SEVEN OAKS PLACE		–
RESIDENTIAL		NO INFORMATION AVAILABLE
4 SEVEN OAKS PLACE		–
RESIDENTIAL		NO INFORMATION AVAILABLE
179 TAIT AVENUE		–
RESIDENTIAL		5.64 E MH @ TAIT AV & LANE
182 TAIT AVENUE		–
RESIDENTIAL		7.32 E MH @ TAIT AV & LANE

SEWER JUNCTION INFORMATION * SEWER ID 15720
DISTANCE FROM MH ID 15721
NO SERVICE CONNECTIONS NOTED IN SMS

* INFORMATION FROM SEWER VIDEO INSPECTION

METRIC
WHOLE NUMBERS INDICATE MILLIMETRES
DECIMALIZED NUMBERS INDICATE METRES

WARNING

IF POWER EQUIPMENT OR EXPLOSIVES ARE TO BE USED FOR EXCAVEEATION ON THIS PROJECT THE CONTRACTOR MUST:
1) NOTIFY THE GAS COMPANY OF THE PROPOSED LOCATION OF EXCAVEEATION.
2) TAKE PRECAUTION TO AVEEOID DAMAGE TO GAS COMPANY INSTALLATIONS.

SEE PROVINCIAL REGULATION 210/72 FOR DETAILS

0.0 5.0 10.0 15.0 20.0 25.0

PROPOSED	LEGEND–PLAN	EXISTING
200 WM	WATERMAIN	200 WM
✣	HYDRANT	✣
⊗	VALVE	⊗
525 LDS	LAND DRAINAGE SEWER	525 LDS
375 WWS	WASTEWATER SEWER	375 WWS
○	MANHOLE	●
□	CATCH BASIN	■
▽	CURB INLET	▼
	JUNCTIONS	
	CULVERT	
	ANODE	

EXISTING	LEGEND–PLAN	PROPOSED
	SL , HYDRO	
	MTS	
	TRAFFIC SIGNALS	
50 GAS	GAS	50 GAS
	SURVEY BAR	
	FENCE	
	POLE – HYDRO, MTS	
	CURB STOP	
	GUY ANCHOR	
	LIGHT STANDARD	
	TREE	

PROPOSED	LEGEND–PROFILE	EXISTING
150 WM	WATERMAIN	150 WM
✣	HYDRANT	✣
⊗	VALVE	⊗
300 LDS	LAND DRAINAGE SEWER	300 LDS
250 WWS	WASTEWATER SEWER	250 WWS
	℄ PROFILE	
	GROUND ABOVE PIPE	
	℄ DITCH (NORTH & WEST)	
	℄ DITCH (SOUTH & EAST)	
	GUTTER (NORTH & WEST)	
	GUTTER (SOUTH & EAST)	

LOCATION APPROVED
UNDERGROUND STRUCTURES

SUPV. U/G STRUCTURES COMMITTEE DATE

NOTE:

LOCATION OF UNDERGROUND STRUCTURES AS SHOWN ARE BASED ON THE BEST INFORMATION AVAILABLE BUT NO GUARANTEE IS GIVEN THAT ALL EXISTING UTILITIES ARE SHOWN OR THAT THE GIVEN LOCATIONS ARE EXACT. CONFIRMATION OF EXISTENCE AND EXACT LOCATION OF ALL SERVICES MUST BE OBTAINED FROM THE INDIVIDUAL UTILITIES BEFORE PROCEEDING WITH CONSTRUCTION.

B.M. ELEV. | FIELD BOOK #:

POSTED TO LBIS

NO.	REVISIONS	DATE	BY

CITY OF WINNIPEG
WATER AND WASTE
ENGINEERING DIVISION

DESIGNED BY	TW	CHECKED BY	KZ
DRAWN BY	BAW/CJH	APPROVED BY	KZ
HOR. SCALE	1:250	RELEASED FOR CONSTRUCTION	
VERTICAL	1:50		
DATE	2005 06 29	DATE	

ENGINEER'S SEAL

ORIGINAL SIGNED BY K.R. ZUREK 05/06/30

BID OPPORTUNITY: 385–2005
FILENAME: 05590_Tait.dwg
PLOT DATE: 2005 06 29

Winnipeg

THE CITY OF WINNIPEG
WATER AND WASTE DEPARTMENT

2005 COMBINED SEWER RENEWALS
BY CIPP LINING
PUBLIC LANE EAST OF
SEVEN OAKS PLACE
MH AT TAIT AVENUE TO
1st MH SOUTH OF TAIT AVENUE

SHEET 7 OF 7

CITY DRAWING NUMBER

05590