SHEET: COW-A1 (05/2005)

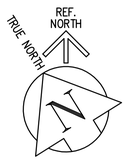

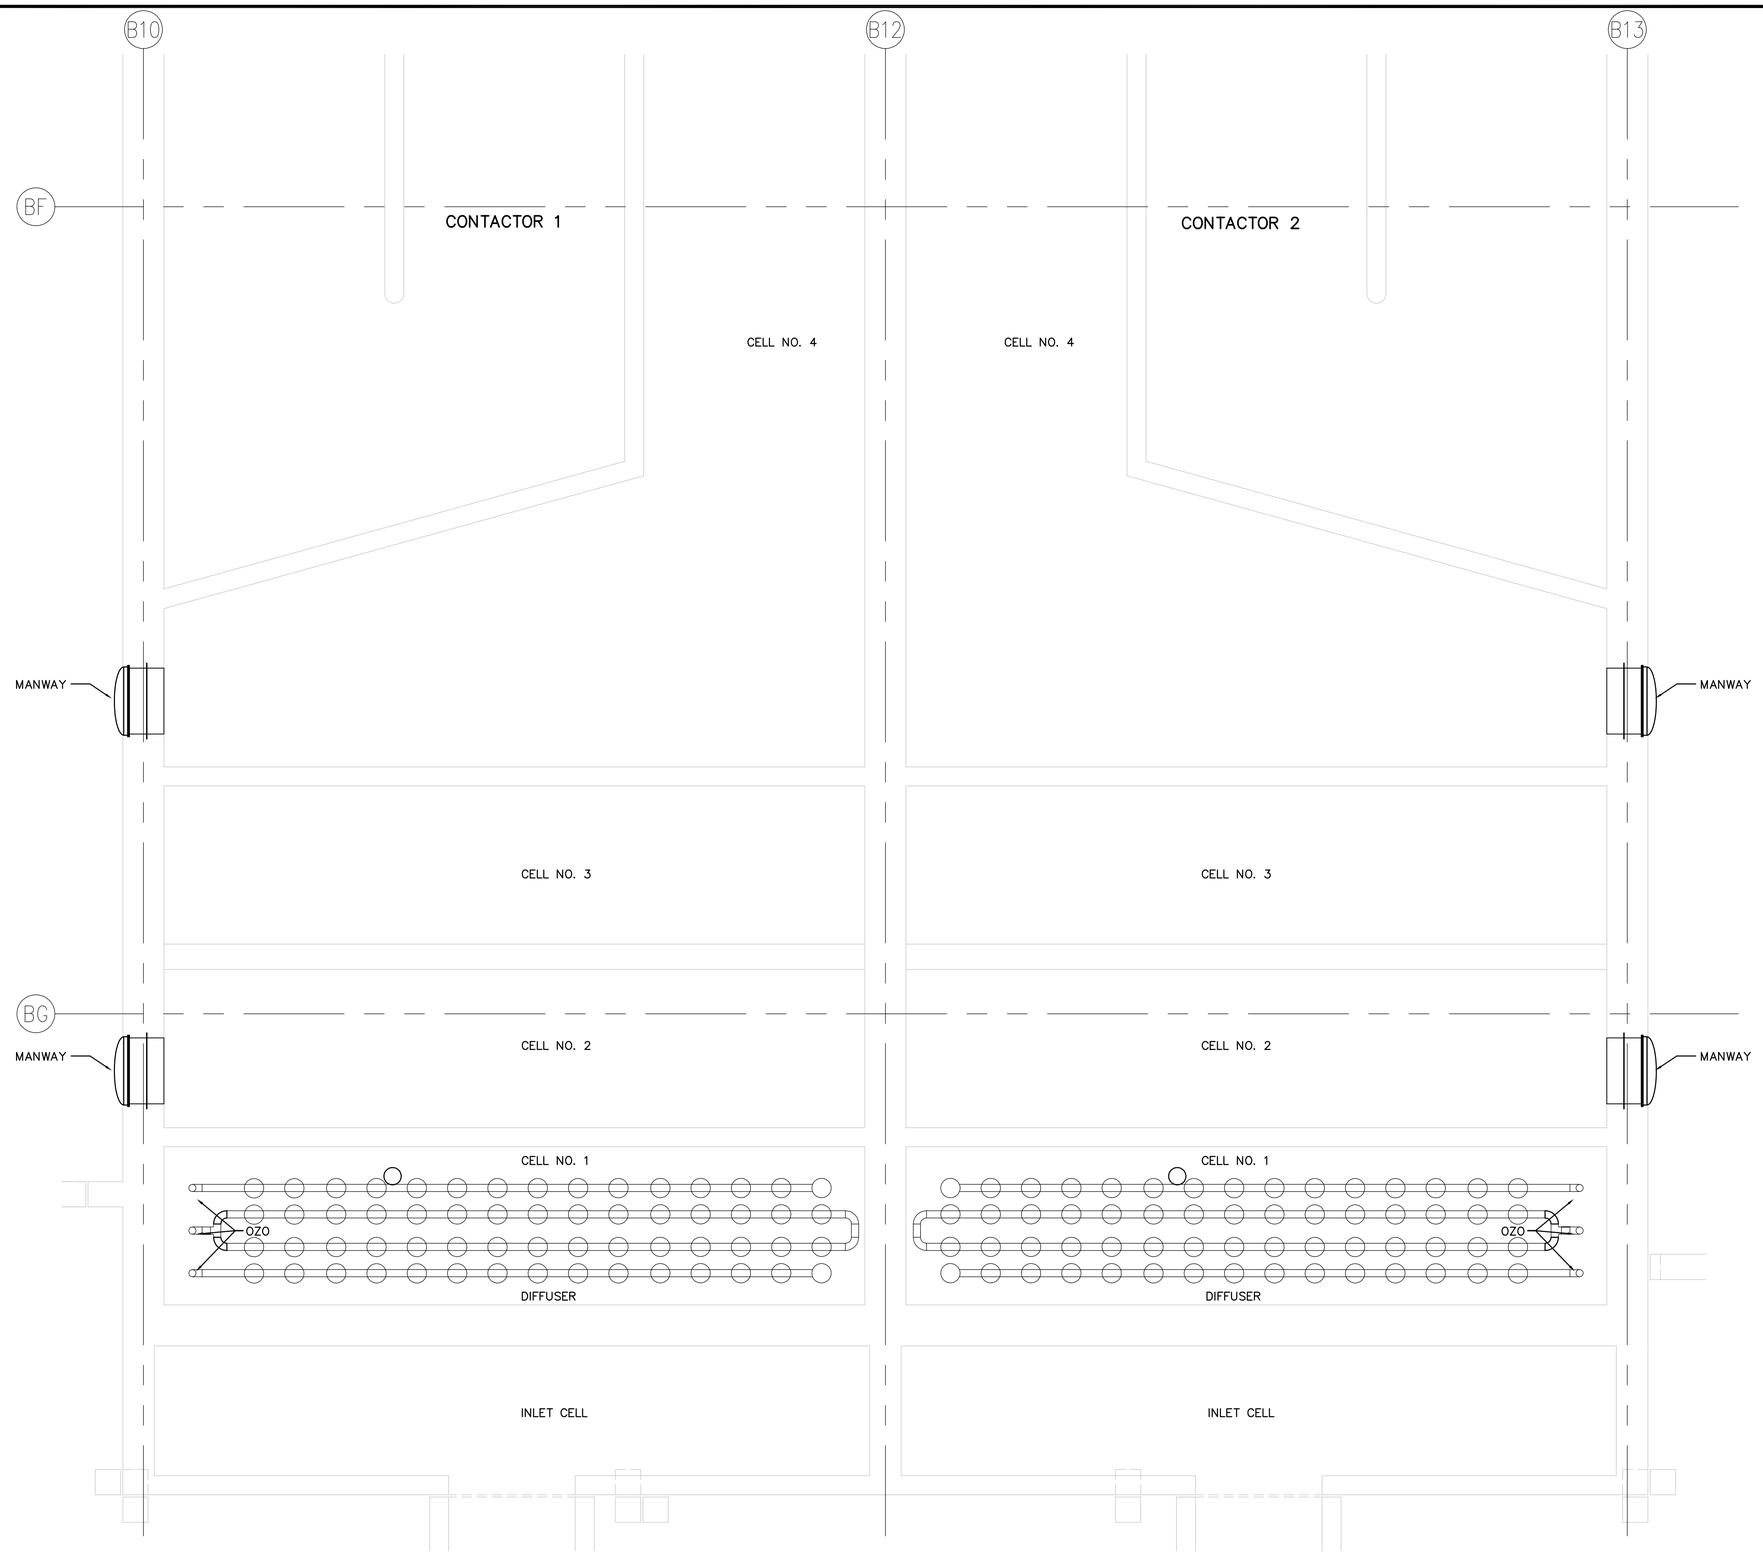

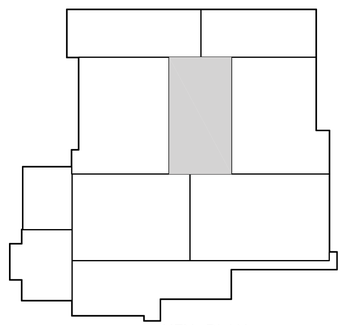

SCALE 1:50 METRES 0 1 2 3 4 5

SCALE 1:1 MILLIMETRES 0 20 40 60 80 100

B.M. ELEV.			
C	ISSUED FOR BID OPP	05/09/01	CBE
B	ISSUED FOR CLIENT REVIEW	05/07/29	CBE
A	ISSUED FOR CLIENT REVIEW	05/06/30	CBE
NO.	REVISIONS	DATE	BY

CH2MHILL
Fredericksen Cooper ARCHITECTS
EarthTech A Tyco International Ltd. Company

DESIGNED BY	CBE	CHECKED BY	DP
DRAWN BY	KWM	APPROVED BY	
SCALE:	1:50	RELEASED FOR CONSTRUCTION BY:	
DATE	2005/06/30	DATE	

ENGINEER'S SEAL

PRELIMINARY
NOT FOR CONSTRUCTION

CONSULTANT DRAWING NO.
WO-M0122

Winnipeg

THE CITY OF WINNIPEG
WATER AND WASTE DEPARTMENT
ENGINEERING DIVISION

WATER TREATMENT PLANT
OZONE
SUPPLY OF OZONE EQUIPMENT

CITY FILE NUMBER

SHEET OF

GENERAL AREA LAYOUT
OZONE CONTACTORS
SECOND FLOOR PLAN

CITY DRAWING NUMBER

Last Save: 2005-09-01 10:06 AM

C:\DOCUMENTS AND SETTINGS\MLEMIEUX\MY DOCUMENTS\NDMPRO\\321352 WINNIPEGWTP\ZZZ_DN_WO_M0122_CH2M.DWG