SHEET: COW-A1 (05/2005)

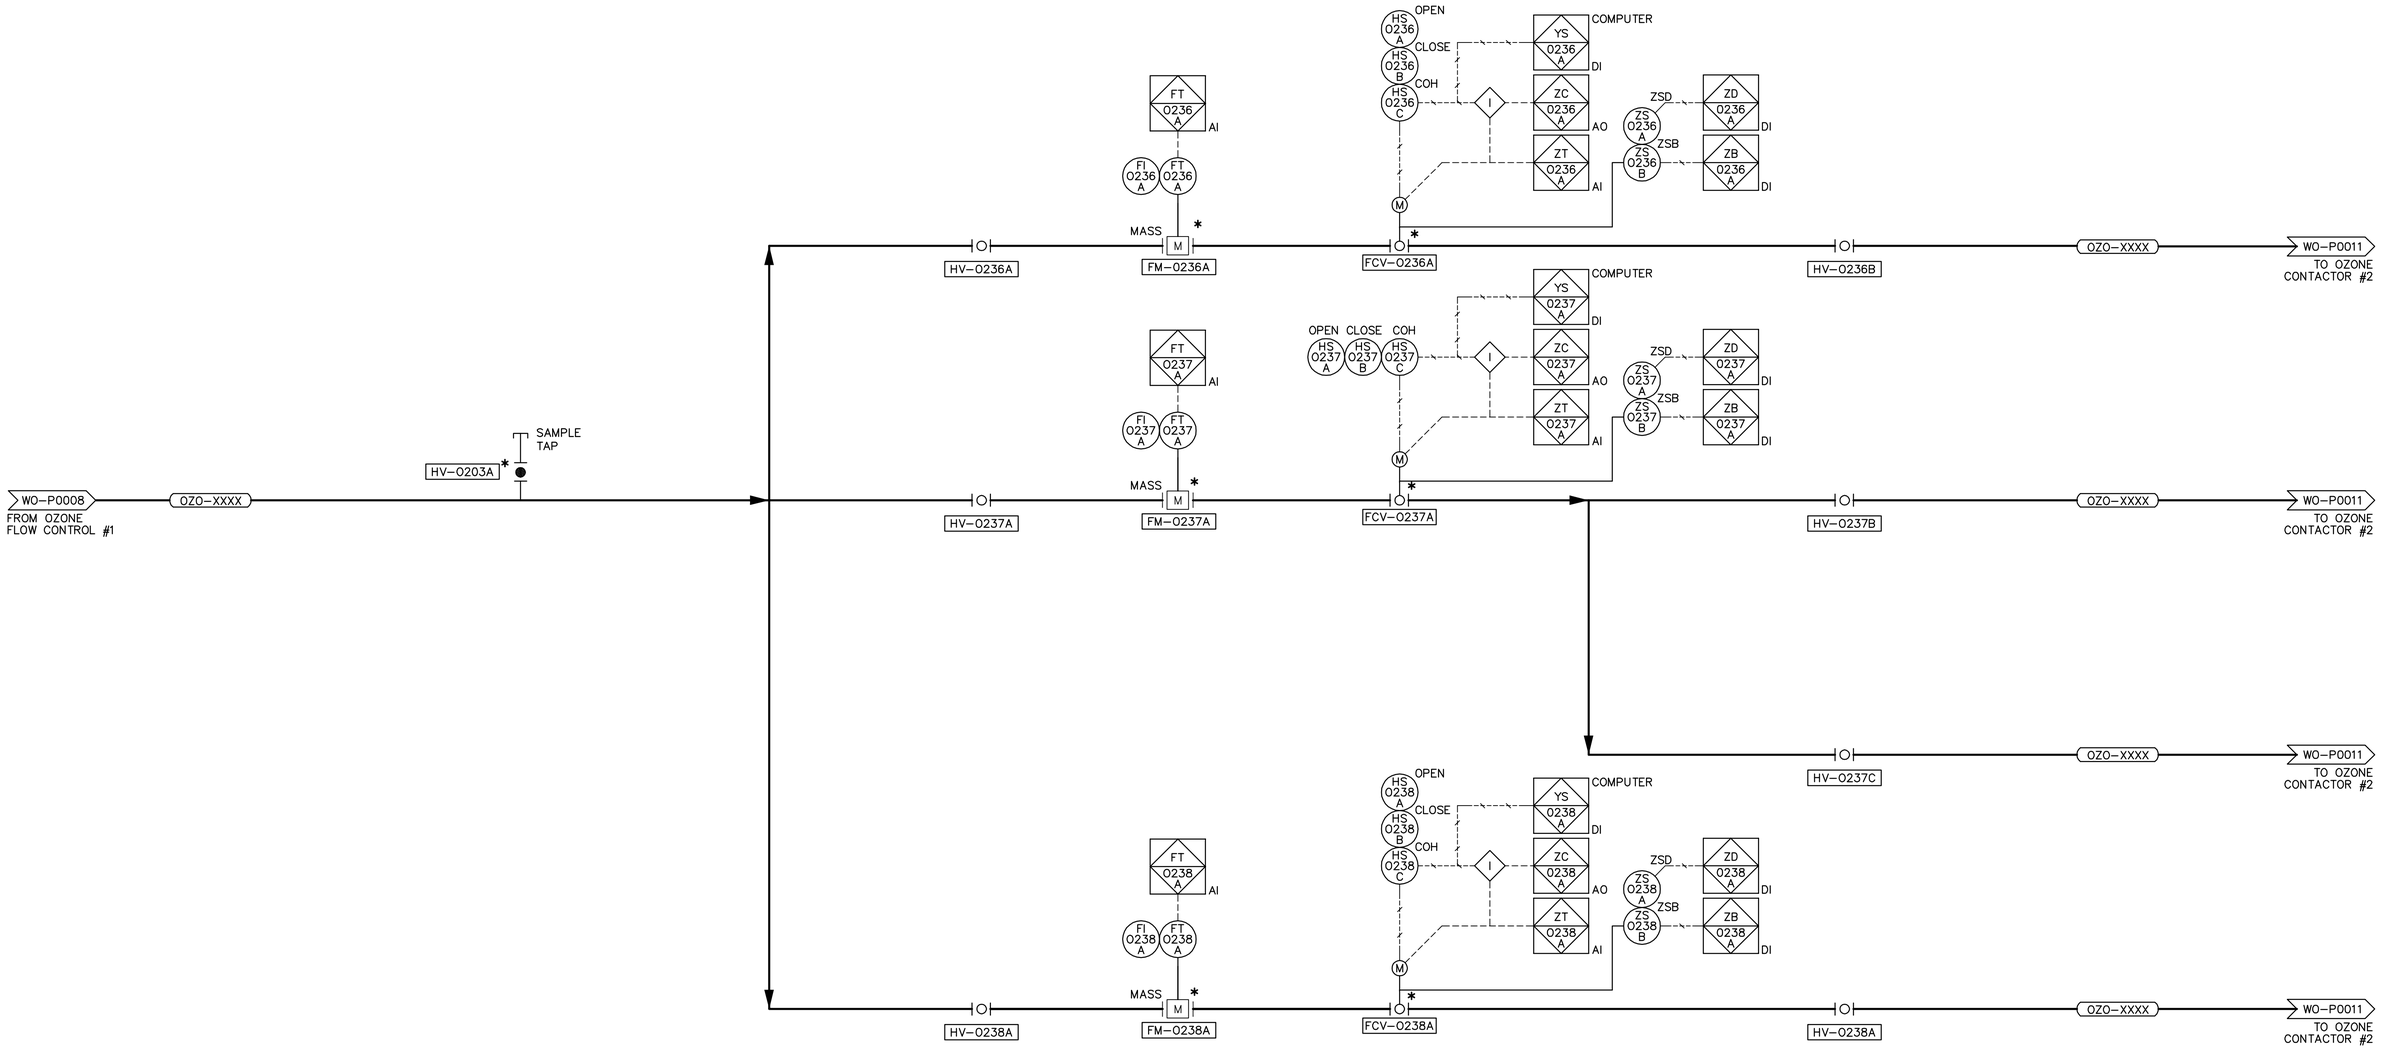

* ASTERISK INDICATES CONTRACTOR SUPPLIED.

B.M. ELEV.

NO.	REVISIONS	DATE	BY
0	ISSUED FOR TENDER	05/08/29	GLG

CH2MHILL
Fredericksen Cooper ARCHITECTS
EarthTech A Tyco International Ltd. Company

DESIGNED BY	SB	CHECKED BY	
DRAWN BY	TLL	APPROVED BY	
SCALE:	NONE	RELEASED FOR CONSTRUCTION BY:	
DATE	2005/06/01	DATE	

ENGINEER'S SEAL

PRELIMINARY
NOT FOR CONSTRUCTION

CONSULTANT DRAWING NO.
WO-P0009

THE CITY OF WINNIPEG
Winnipeg
WATER AND WASTE DEPARTMENT
ENGINEERING DIVISION

WATER TREATMENT PLANT
OZONATION

CITY FILE NUMBER
SHEET OF

OZONATION AREA
OZONE FLOW CONTROL #2
PROCESS & INSTRUMENTATION DIAGRAM

CITY DRAWING NUMBER

Last Save: 2005-08-29 4:09 PM

L:\WORK\79000\79538\02A-CAD\WAT\CONTR\WTP_DETAIL DESIGN\P&IDS\OZONATION\DN_WO-P0009_ET.DWG