SHEET: COW-A1 (05/2005)

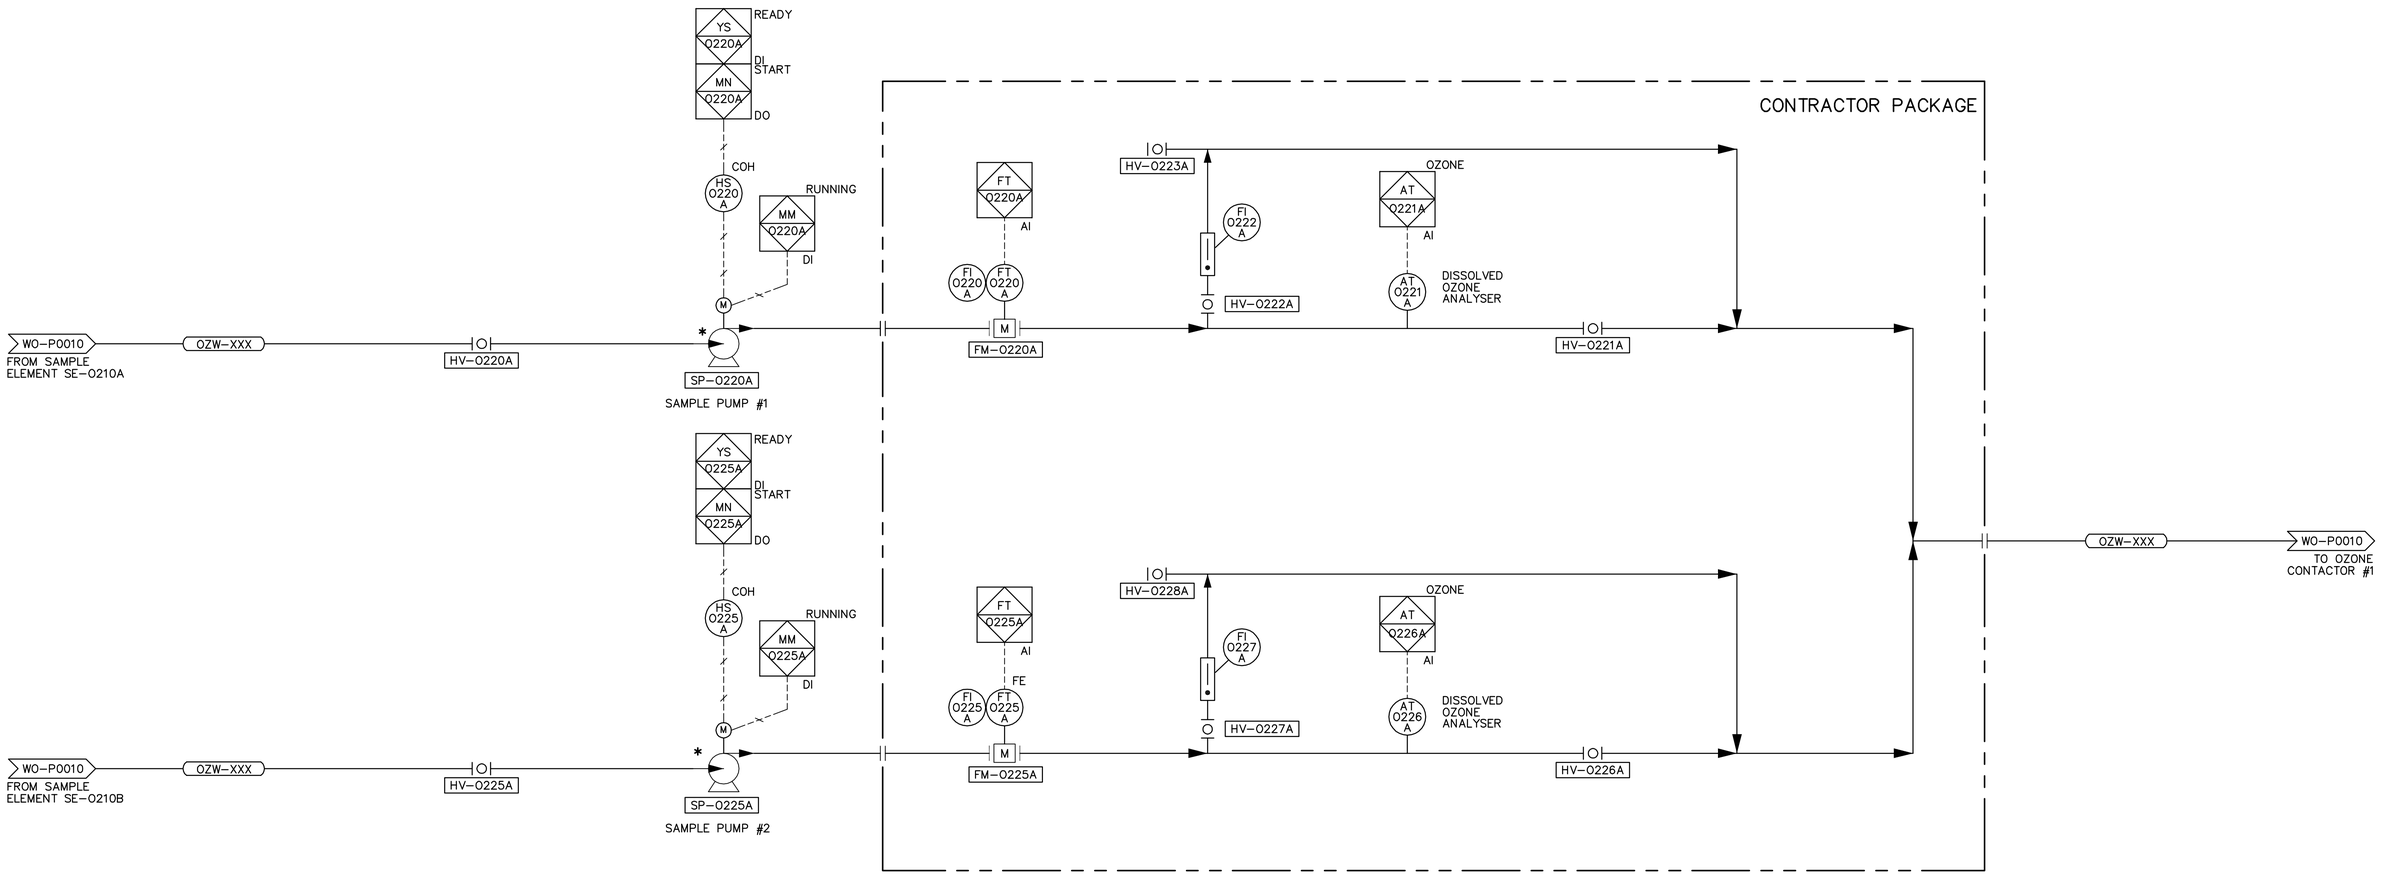

* ASTERISK INDICATES CONTRACTOR SUPPLIED

B.M. ELEV.

NO.	REVISIONS	DATE	BY
0	ISSUED FOR TENDER	05/08/29	LAE

CH2MHILL
Fredericksen Cooper ARCHITECTS
EarthTech A Tyco International Ltd. Company

DESIGNED BY: SB	CHECKED BY:
DRAWN BY: TLL	APPROVED BY:
SCALE: NONE	RELEASED FOR CONSTRUCTION BY:
DATE: 2005/06/01	DATE:

ENGINEER'S SEAL

PRELIMINARY
NOT FOR CONSTRUCTION

CONSULTANT DRAWING NO.
WO-P0022

Winnipeg

THE CITY OF WINNIPEG
WATER AND WASTE DEPARTMENT
ENGINEERING DIVISION

WATER TREATMENT PLANT
OZONATION

CITY FILE NUMBER

SHEET OF

OZONATION AREA
DISSOLVED OZONE SAMPLING SYSTEM #1
PROCESS & INSTRUMENTATION DIAGRAM

CITY DRAWING NUMBER

Last Save: 2005-08-29 4:03 PM

L:\WORK\79000\79538\02A-CAD\WAT\CONTR\WTP_DETAIL DESIGN\P&IDS\OZONATION\DN_WO-P0022_ET.DWG