SHEET: COW-A1 (05/2005)

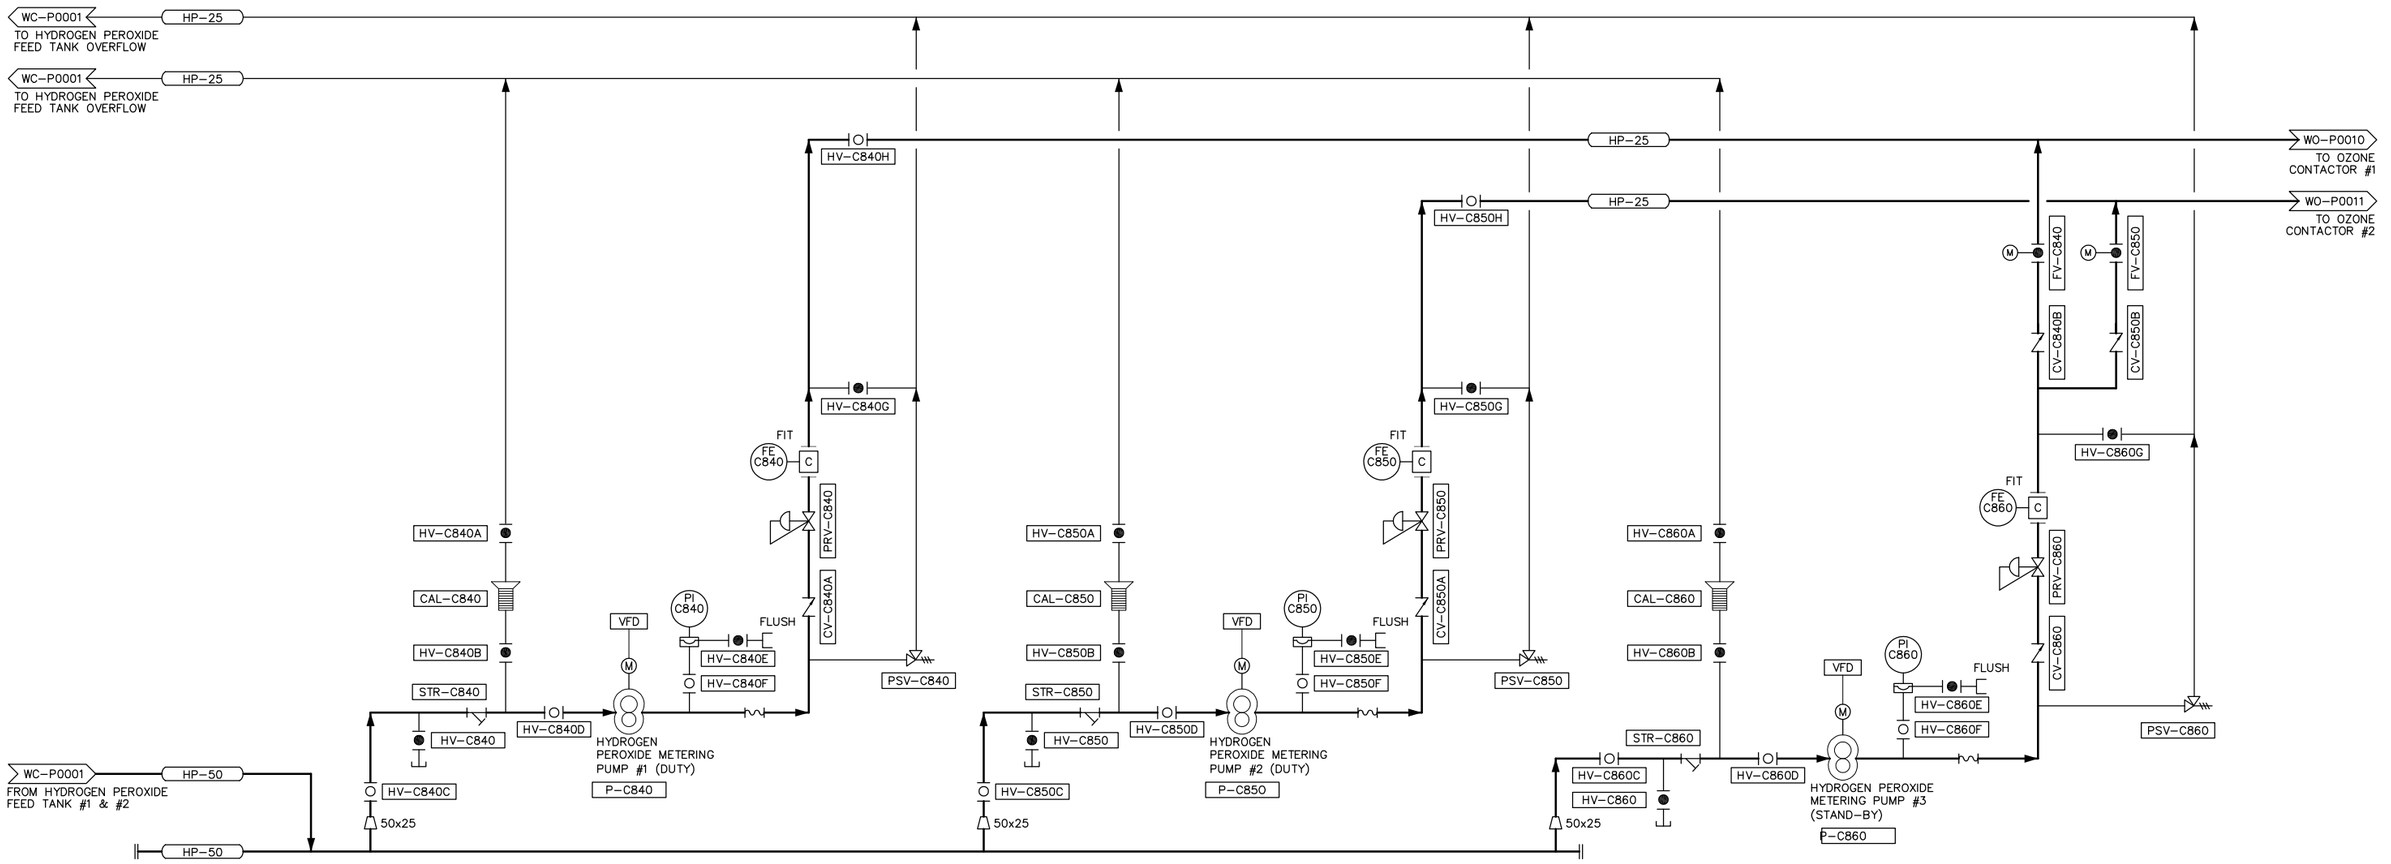

CONTAINMENT

B.M.
ELEV.

NO.	REVISIONS	DATE	BY
B	ISSUED FOR CLIENT REVIEW	05/07/29	KS
A	ISSUED FOR CLIENT REVIEW	05/06/30	TRA

CH2MHILL
Fredericksen Cooper ARCHITECTS
EarthTech A Tyco International Ltd. Company

DESIGNED BY	KS	CHECKED BY	
DRAWN BY	KWM	APPROVED BY	
SCALE:	NONE	RELEASED FOR CONSTRUCTION BY:	
DATE	2005/06/01	DATE	

ENGINEER'S SEAL

PRELIMINARY NOT FOR CONSTRUCTION

CONSULTANT DRAWING NO.
WC-P0002

Winnipeg

THE CITY OF WINNIPEG
WATER AND WASTE DEPARTMENT
ENGINEERING DIVISION

WINNIPEG WATER TREATMENT PLANT
CHEMICAL FEED SYSTEMS
SUPPLY OF POLYMER FEED EQUIPMENT

PIPING & INSTRUMENTATON DIAGRAM
HYDROGEN PEROXIDE AND CHEMICAL FEED SYSTEMS
CHEMICAL FEED AREA

CITY FILE NUMBER
SHEET OF
CITY DRAWING NUMBER

Last Save: 2005-07-28 10:38 AM

O:\EARTHTECH\321352WINNIPEGWTP\NDM\DESIGN\ACAD\DN_WC_P0002_CH2M.DWG