SHEET: COW-A1 (05/2005)

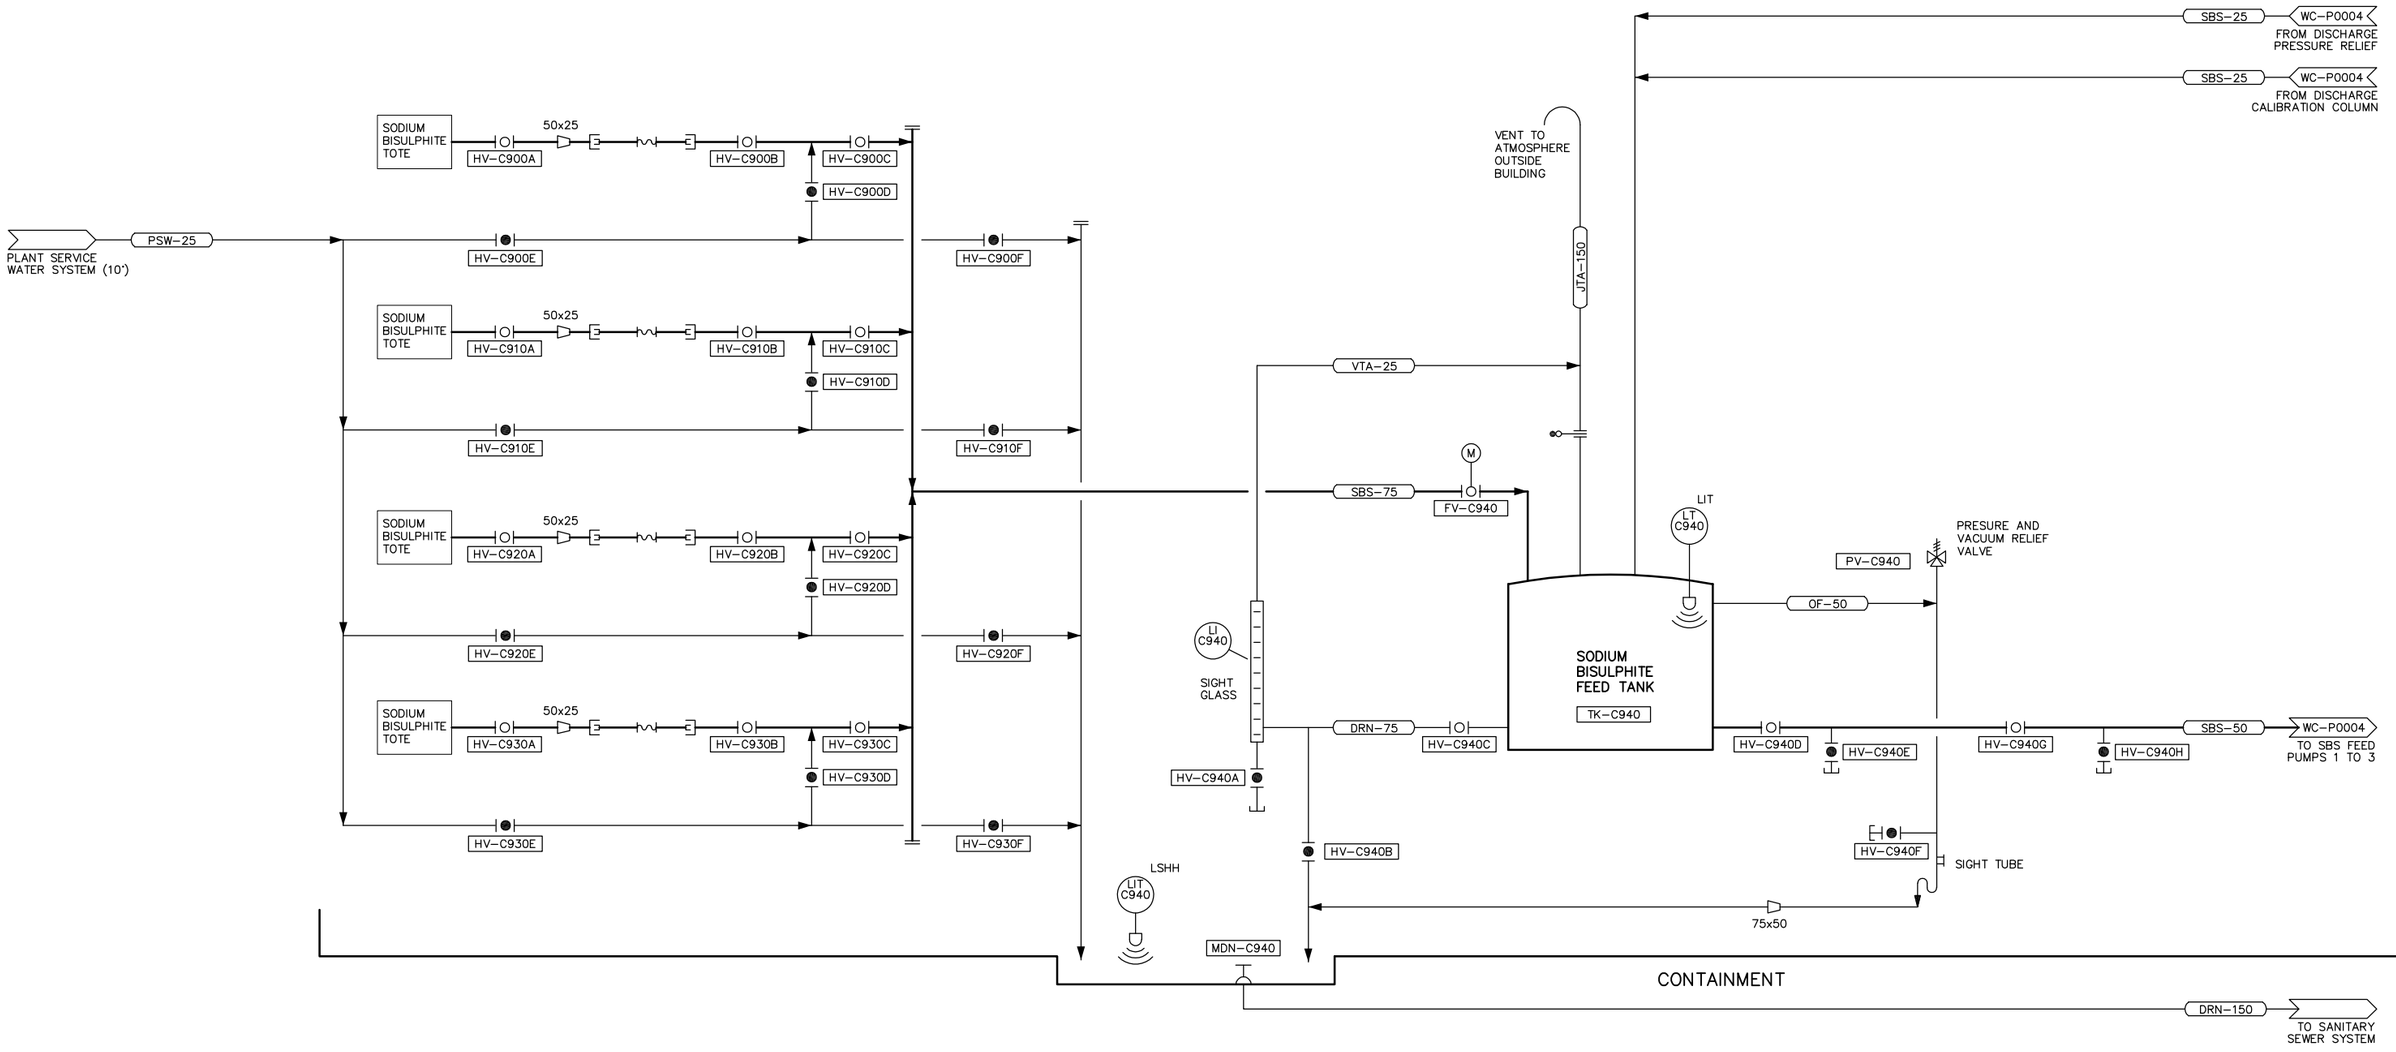

NO.	REVISIONS	DATE	BY
B	ISSUED FOR CLIENT REVIEW	05/07/29	KS
A	ISSUED FOR CLIENT REVIEW	05/06/30	YFS

B.M. ELEV.

CH2MHILL / Fredericksen Cooper ARCHITECTS / EarthTech (A Tyco International Ltd. Company)

DESIGNED BY	KS	CHECKED BY	
DRAWN BY	KWM	APPROVED BY	
SCALE:	NONE	RELEASED FOR CONSTRUCTION BY:	
DATE	2005/06/01	DATE	

ENGINEER'S SEAL

PRELIMINARY NOT FOR CONSTRUCTION

CONSULTANT DRAWING NO.
WC-P0003

Winnipeg

THE CITY OF WINNIPEG
WATER AND WASTE DEPARTMENT
ENGINEERING DIVISION

WINNIPEG WATER TREATMENT PLANT
CHEMICAL FEED SYSTEMS
SUPPLY OF POLYMER FEED EQUIPMENT

PIPING & INSTRUMENTATION DIAGRAM
SODIUM BISULPHITE OFFLOADING AND STORAGE
CHEMICAL FEED AREA

CITY FILE NUMBER

SHEET OF

CITY DRAWING NUMBER

Last Save: 2005-07-28 10:38 AM

O:\EARTHTECH\321352WINNIPEGWTP\NDM\DESIGN\ACAD\DN_WC_P0003_CH2M.DWG