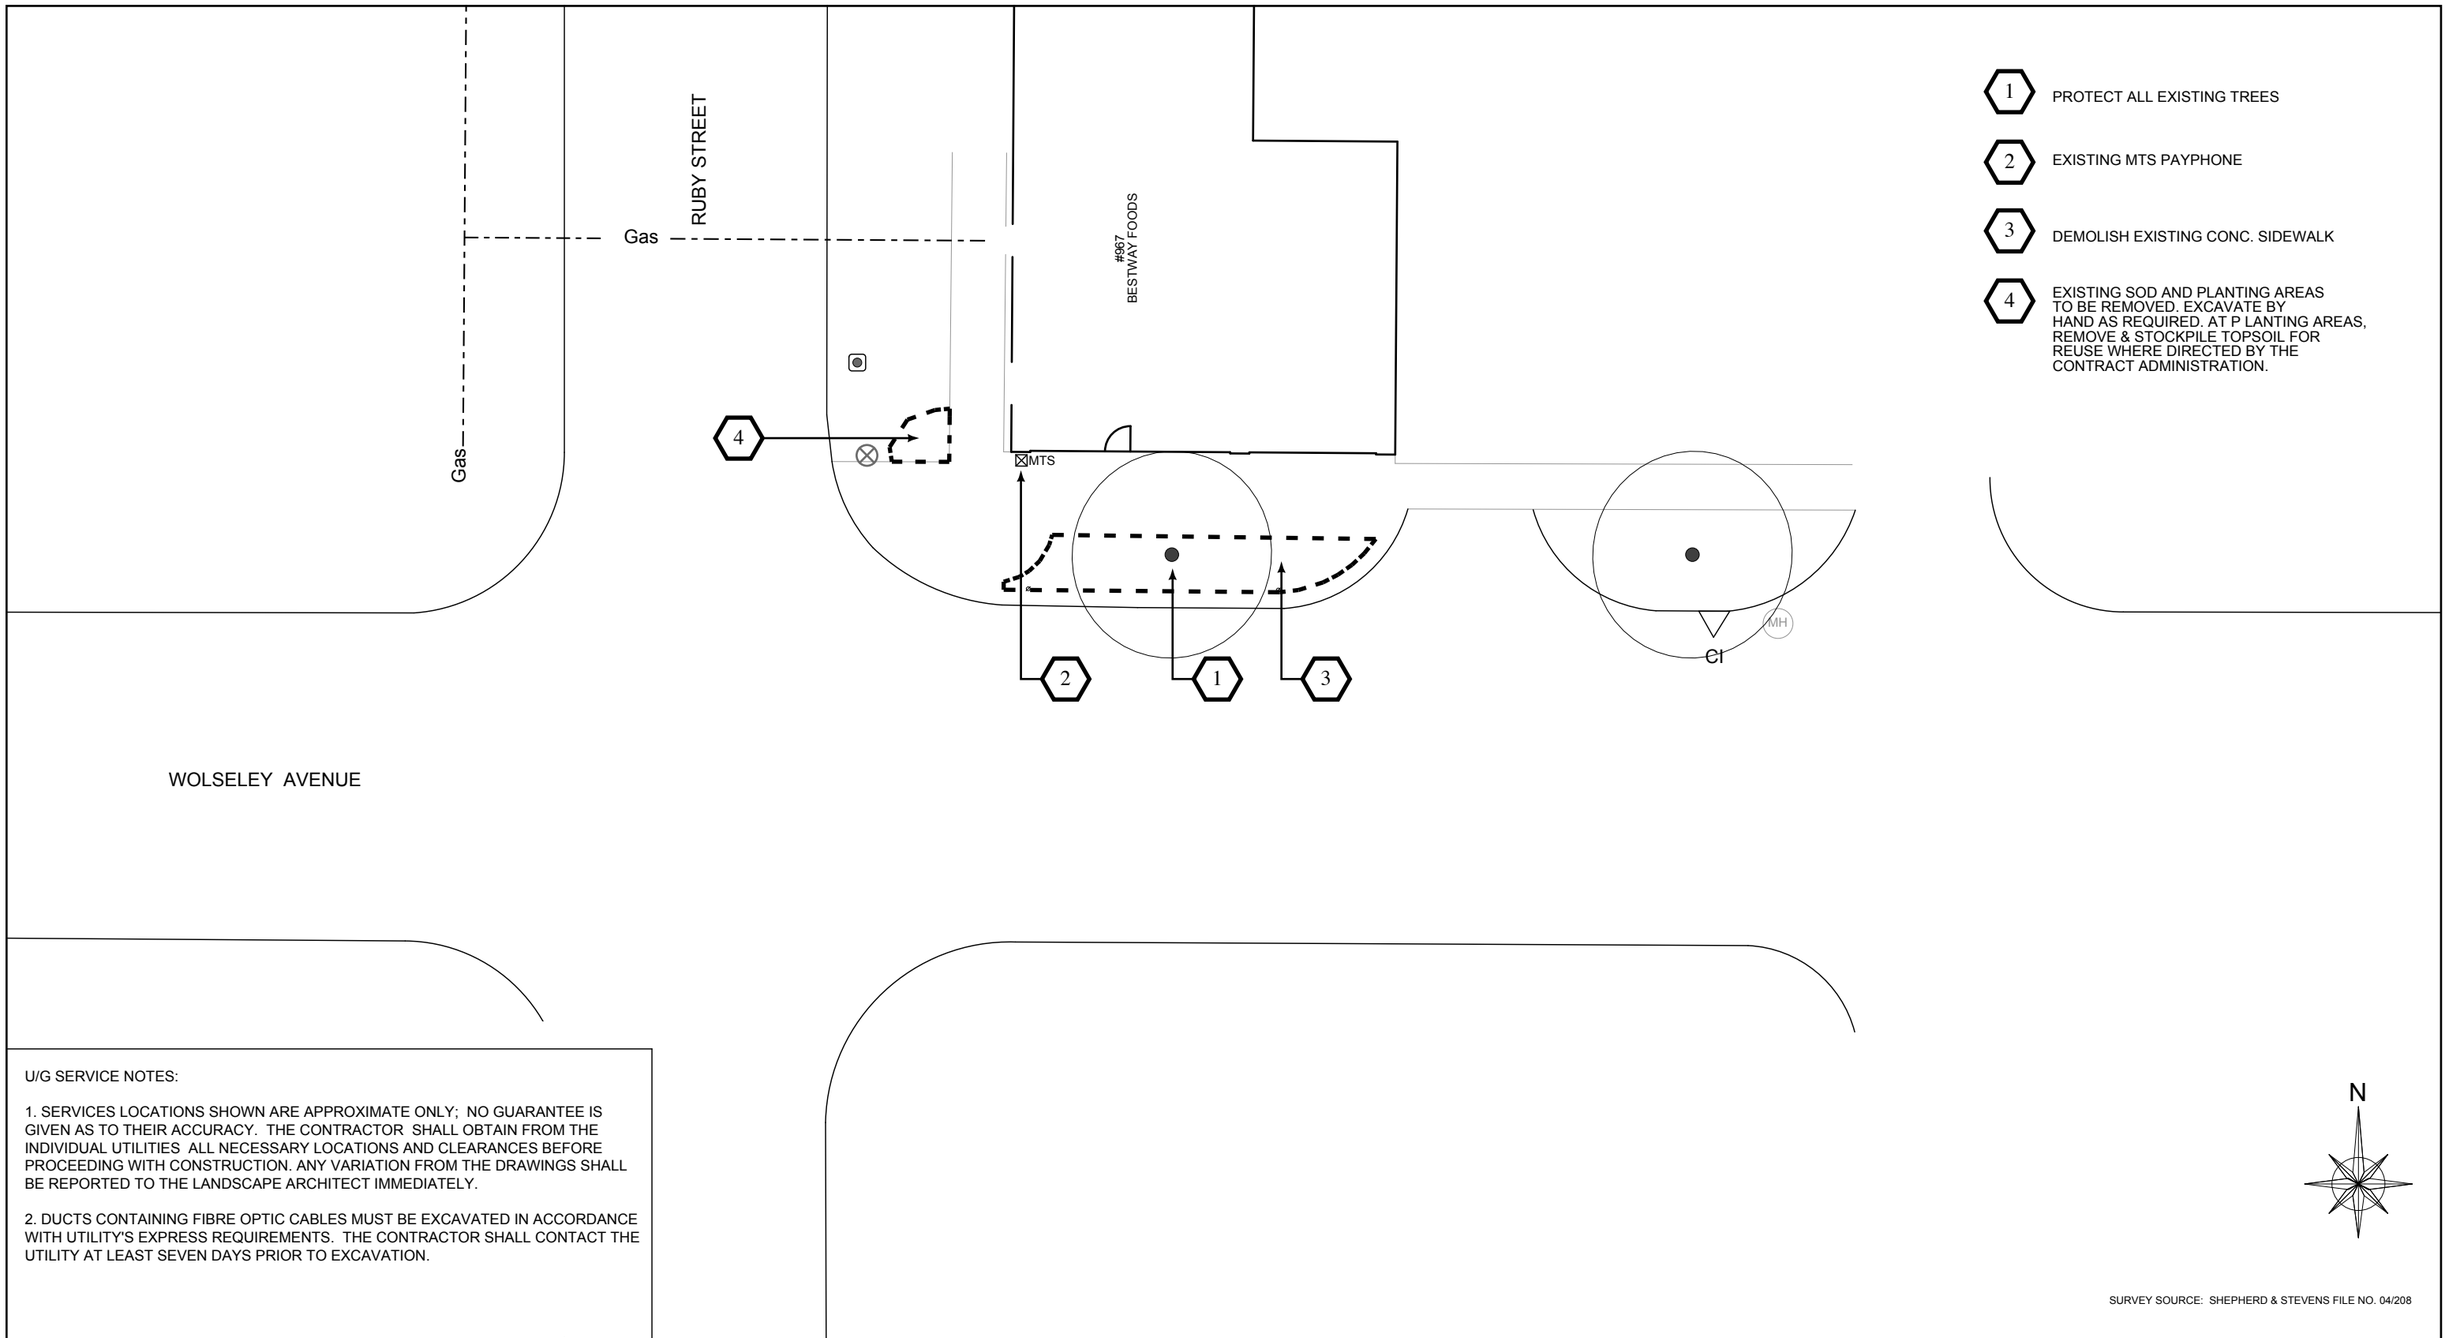

1 PROTECT ALL EXISTING TREES

2 EXISTING MTS PAYPHONE

3 DEMOLISH EXISTING CONC. SIDEWALK

4 EXISTING SOD AND PLANTING AREAS TO BE REMOVED. EXCAVATE BY HAND AS REQUIRED. AT P LANTING AREAS, REMOVE & STOCKPILE TOPSOIL FOR REUSE WHERE DIRECTED BY THE CONTRACT ADMINISTRATION.

U/G SERVICE NOTES:

1. SERVICES LOCATIONS SHOWN ARE APPROXIMATE ONLY; NO GUARANTEE IS GIVEN AS TO THEIR ACCURACY. THE CONTRACTOR SHALL OBTAIN FROM THE INDIVIDUAL UTILITIES ALL NECESSARY LOCATIONS AND CLEARANCES BEFORE PROCEEDING WITH CONSTRUCTION. ANY VARIATION FROM THE DRAWINGS SHALL BE REPORTED TO THE LANDSCAPE ARCHITECT IMMEDIATELY.

2. DUCTS CONTAINING FIBRE OPTIC CABLES MUST BE EXCAVATED IN ACCORDANCE WITH UTILITY'S EXPRESS REQUIREMENTS. THE CONTRACTOR SHALL CONTACT THE UTILITY AT LEAST SEVEN DAYS PRIOR TO EXCAVATION.

SURVEY SOURCE: SHEPHERD & STEVENS FILE NO. 04/208

LEGEND

- EXISTING LIGHT STANDARD
- EXISTING HYDRO POLE
- EXISTING SIGN POLE
- STREET NAME PLATE - DOUBLE
- STREET NAME PLATE - SINGLE
- CURB STOP
- GAS SERVICE ENTRANCE
- FIRE HYDRANT
- MAN HOLE
- EXTENT OF DEMOLITION
- GAS
- MTS
- CI — CURB INLET
- EXISTING TREE

B.M.
ELEV.

NO.	REVISIONS	DATE (YY.MM.DD)	BY
3	ISSUED FOR TENDER	05.08.05	
2	ISSUED FOR REVIEW	05.07.20	
1	ISSUED FOR REVIEW	05.06.02	

HILDERMAN THOMAS FRANK CRAMB
Landscape Architecture • Planning
500 - 115 Bannatyne Avenue East, Winnipeg, MB R3B 0R3
Phone: 204.944.9907 Fax: 204.957.1467

DESIGNED: RGM/RC
DRAWN: RC
SCALE: 1:200
APPROVED: RGM
DATE 2005.08.12

the manitoba association of landscape architects
Glen Manning
Member No. 81

CONSULTANT DRAWING NO.
04-033-L03

Winnipeg

THE CITY OF WINNIPEG

PUBLIC WORKS DEPARTMENT
ENGINEERING DIVISION

WESTMINSTER AVENUE / WOLSELEY AVENUE
STREETSCAPE IMPROVEMENTS

CITY DRAWING NUMBER
452-2005

SHEET 3 OF 28

DEMOLITION PLAN
WOLSELEY AT RUBY ST.

L03

DATE PLOTTED: 8/17/05