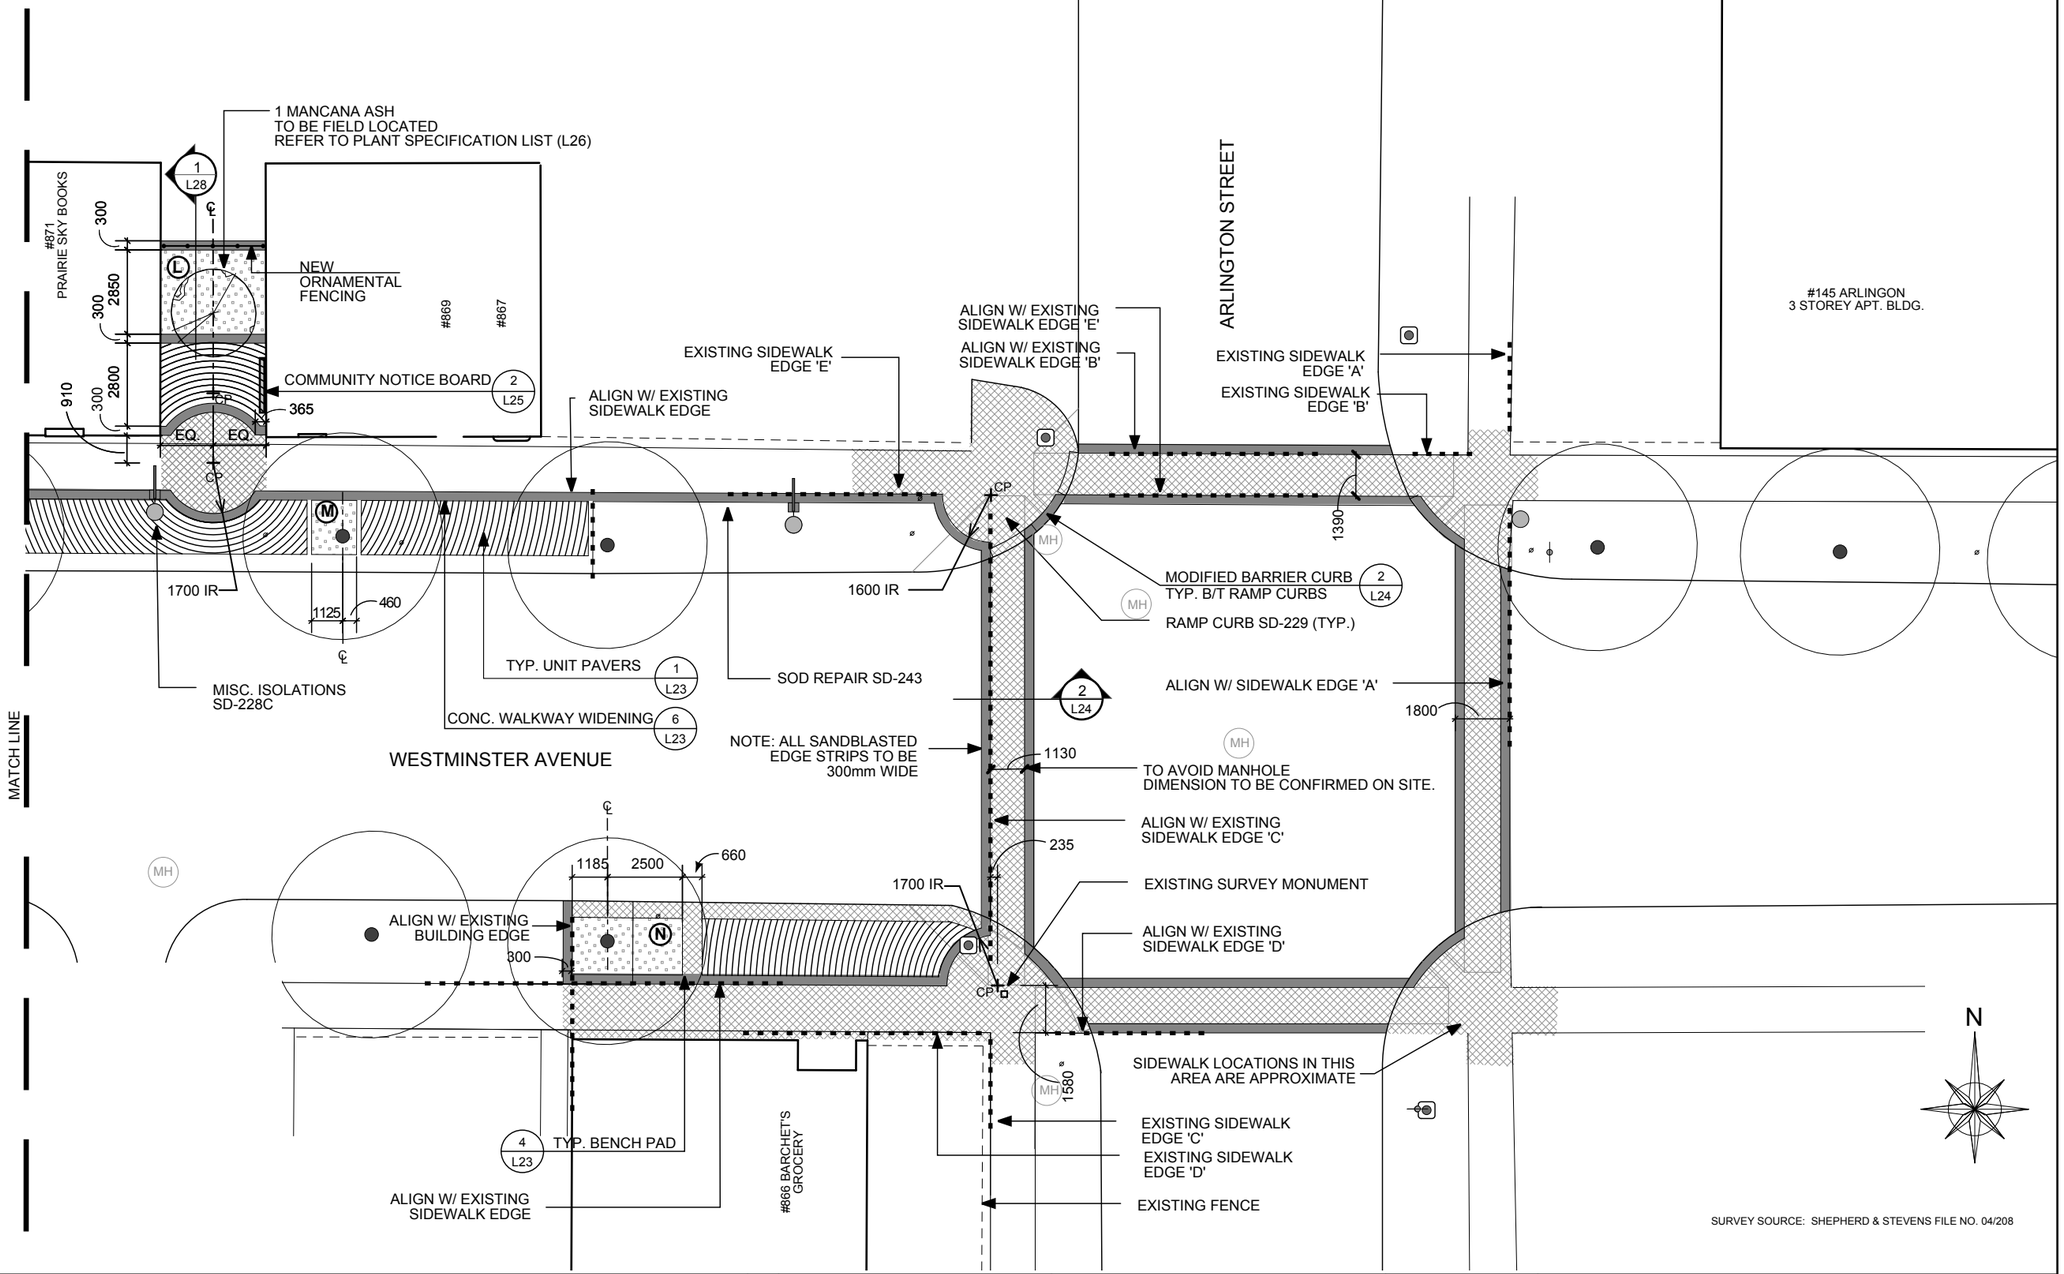

NOTE:
ALL DIMENSIONS ARE IN MILLIMETERS UNLESS OTHERWISE INDICATED.

GRADES OF NEW WORK SHALL GENERALLY FOLLOW EXISTING GRADE. ELIMINATE LOW SPOTS AND ENSURE POSITIVE DRAINAGE TOWARD CURBS.

SURVEY SOURCE: SHEPHERD & STEVENS FILE NO. 04/208

LEGEND

- EXISTING LIGHT STANDARD
- EXISTING SIGN POLE
- EXISTING SURVEY MONUMENT
- EXISTING HYDRO POLE
- STREET NAME PLATE - DOUBLE
- STREET NAME PLATE - SINGLE
- NEW CONCRETE
- SAND BLASTED CONCRETE
- WOODCHIP MULCH
- UNIT PAVERS STRAIGHT COURSE
- UNIT PAVERS CURVED COURSE
- PERENNIAL PLANTING BEDS
- BENCH
- PLANTER 'A'
- PLANTER 'B'
- WASTE RECEPTACLE
- BICYCLE RACK
- BANNER & BIRDHOUSE
- PLANTING BED REFER TO L26
- EXISTING TREE
- NEW TREE

B.M. ELEV.

NO.	REVISIONS	DATE	BY
3	ISSUED FOR TENDER	05.08.05	
2	ISSUED FOR REVIEW	05.07.20	
1	ISSUED FOR REVIEW	05.06.02	

YY.MM.DD

HILDERMAN THOMAS FRANK CRAMM
Landscape Architecture • Planning
500 - 115 Bannatyne Avenue East, Winnipeg, MB R3B 0R3
Phone: 204.944.9907 Fax: 204.957.1467

DESIGNED: RGM/RC | DRAWN: RC
SCALE: 1:200 | APPROVED: RGM
DATE 2005.08.12

the manitoba association of landscape architects
Glen Manning
Member No. 81

CONSULTANT DRAWING NO.
04-033-L12

Winnipeg

THE CITY OF WINNIPEG

PUBLIC WORKS DEPARTMENT
ENGINEERING DIVISION

WESTMINSTER AVENUE / WOLSELEY AVENUE
STREETSCAPE IMPROVEMENTS

CITY DRAWING NUMBER
452-2005

SHEET 12 OF 28

LAYOUT PLAN

WESTMINSTER AT EVANSON ST. / ARLINGTON ST.

L12

DATE PLOTTED: 8/17/05