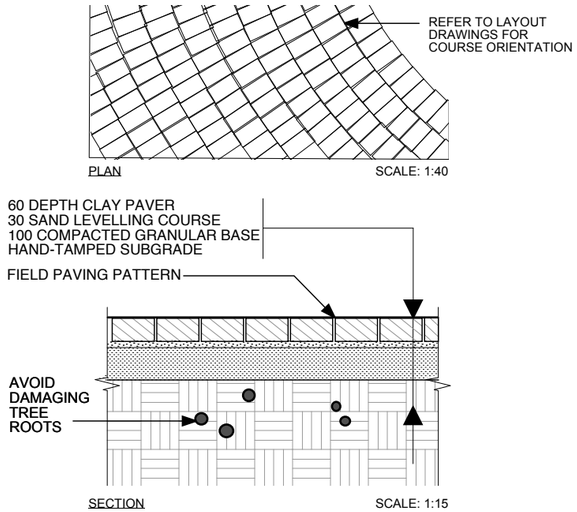

1 L23 **TYP. UNIT PAVERS**
AS NOTED

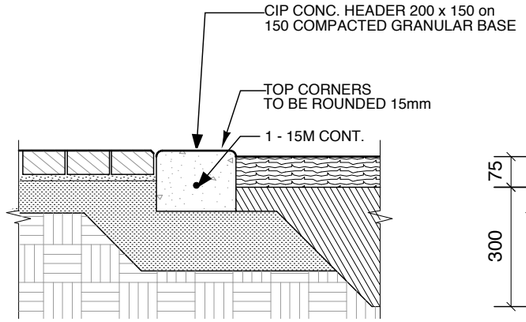

2 L23 **TYP. CONC. HEADERS**
1:15

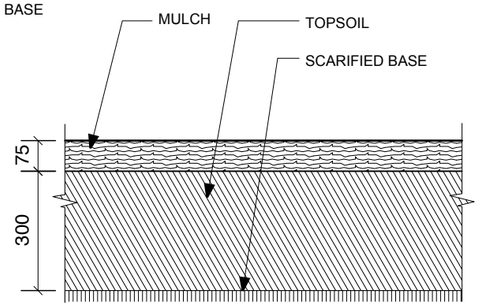

3 L23 **TYP. PERENNIAL BED**
1:15

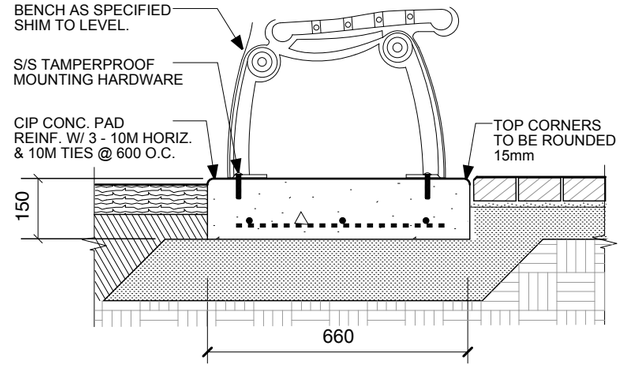

4 L23 **TYP. BENCH PADS**
1:15

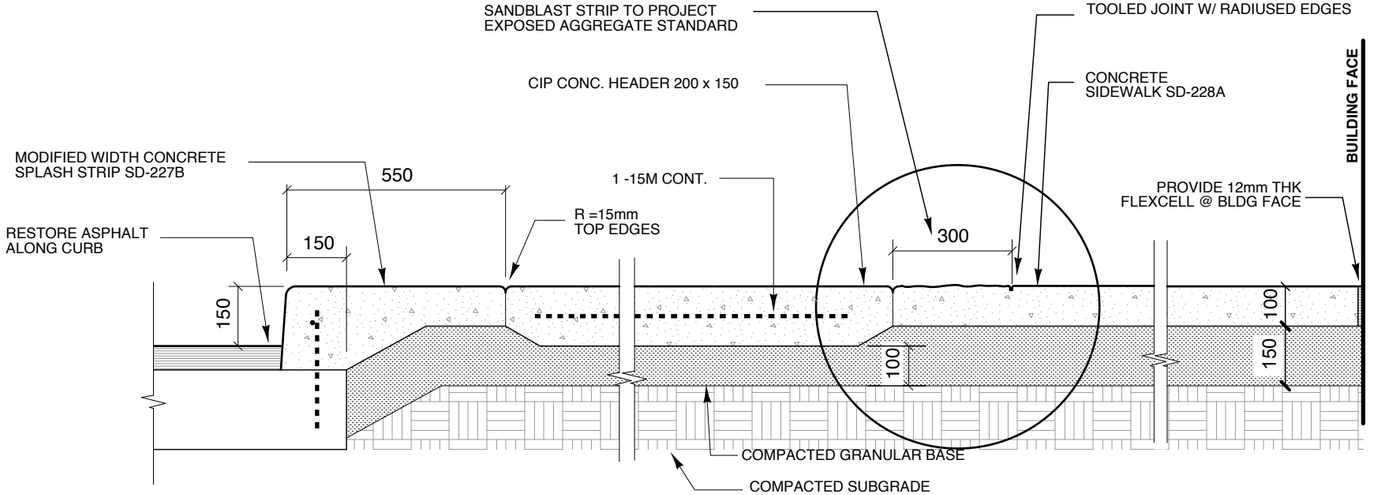

5 L23 **CURB TO BUILDING SECTION @ C.I.P. CONCRETE HEADER**
1:15

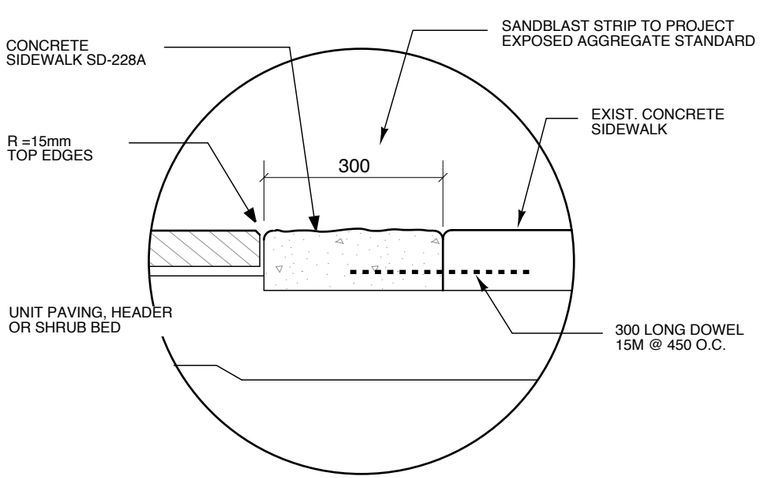

6 L23 **CONCRETE WALKWAY WIDENING**
1:10

NO.	REVISIONS	DATE	BY
3	ISSUED FOR TENDER	05.08.05	
2	ISSUED FOR REVIEW	05.07.20	
1	ISSUED FOR REVIEW	05.06.02	

B.M. ELEV. YY.MM.DD

HILDERMAN THOMAS FRANK CRAMB
Landscape Architecture • Planning
500 - 115 Bannatyne Avenue East, Winnipeg, MB R3B 0R3
Phone: 204.944.9907 Fax: 204.957.1467

DESIGNED: RGM/RC DRAWN: MB
SCALE: AS NOTED APPROVED: RGM
DATE 2005.08.12

the manitoba association of landscape architects
Glen Manning
Member No. 81
CONSULTANT DRAWING NO.
04-033-L23

Winnipeg
THE CITY OF WINNIPEG
PUBLIC WORKS DEPARTMENT
ENGINEERING DIVISION

WESTMINSTER AVENUE / WOLSELEY AVENUE STREETSCAPE IMPROVEMENTS

CITY DRAWING NUMBER 452-2005
SHEET 23 OF 28

DETAILS

L23

DATE PLOTTED: 8/17/05