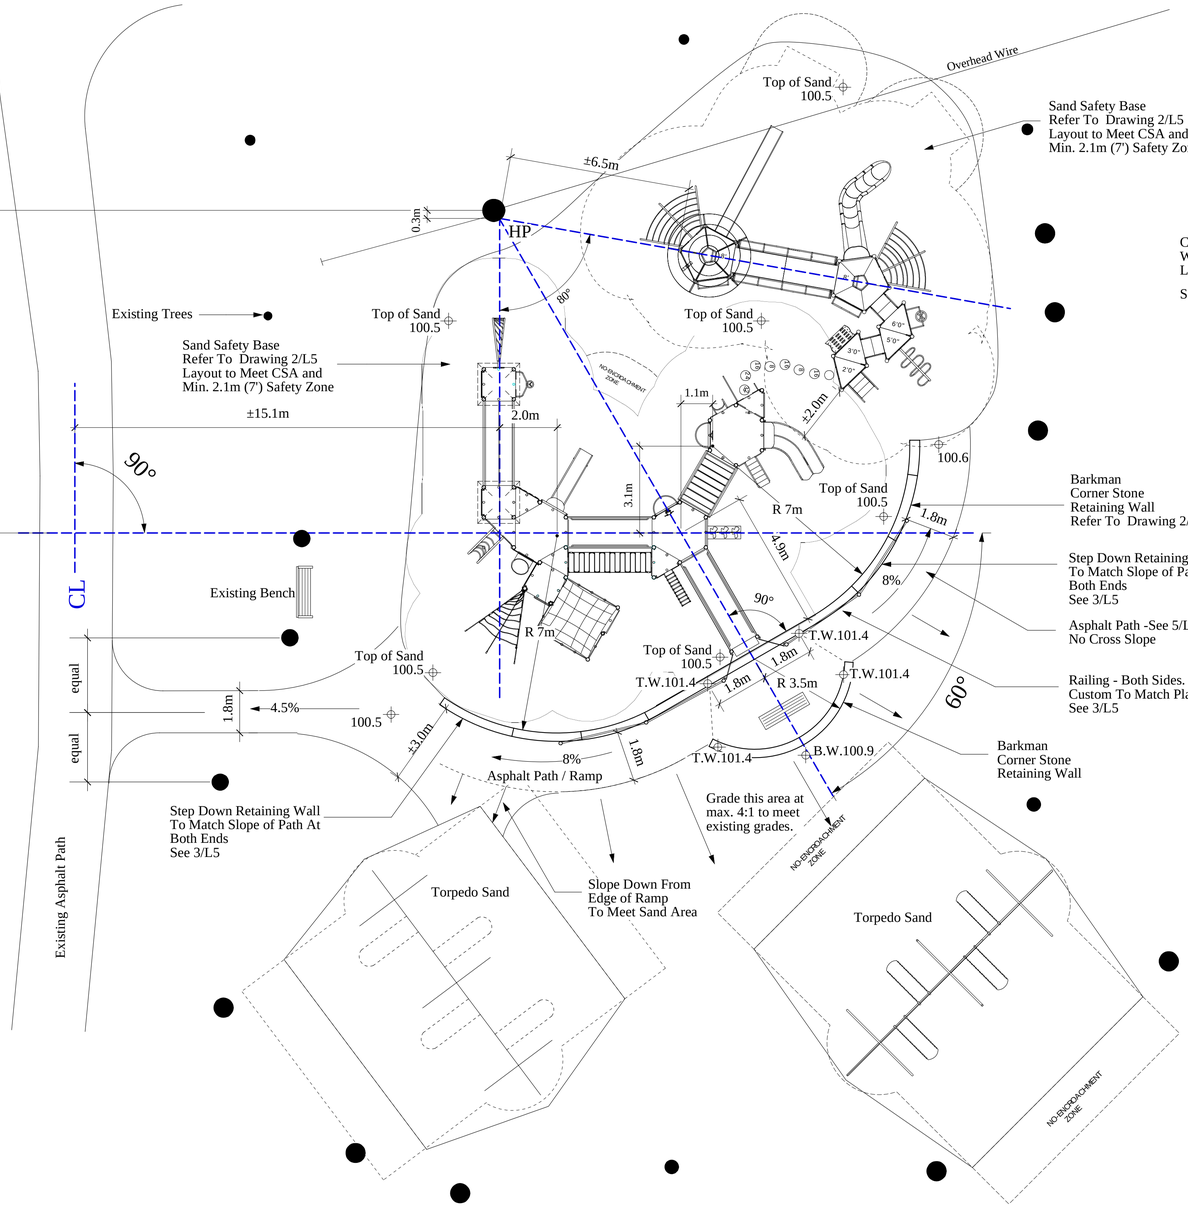

1 / L5

Castle Play Area - Layout and Grading Plan

Scale 1:100

GRADING LEGEND

⌖ 100.6	Proposed Grades
T.W.	Top of Wall
B.W.	Bottom of Wall

Refer to Drawing L1 For Existing Grades

Note:
Layout and Grading is to be Confirmed On Site By Contract Administrator And Adjusted As Required To Accommodate the Playstructures And Safety Zones.

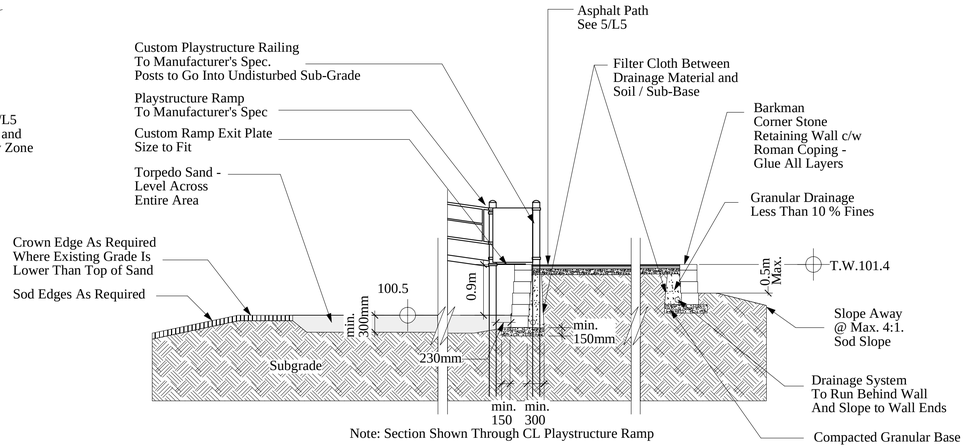

Note: Section Shown Through CL Playstructure Ramp

2 / L5

Sand Safety Base and Retaining Wall Section

Scale 1:50

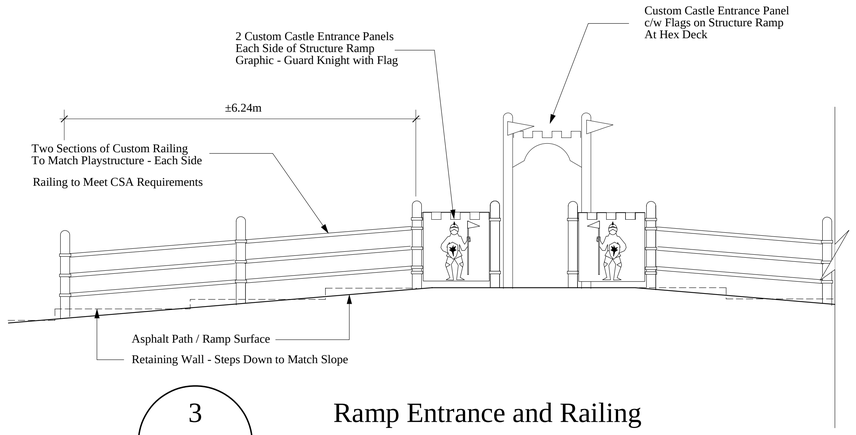

3 / L5

Ramp Entrance and Railing

Scale 1:50

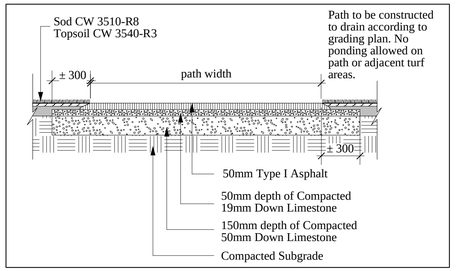

4 / L5

Asphalt Path

Scale 1:25

© David Wagner Associates Inc. All rights reserved. All drawings are conceptual in nature. It is to be clearly understood that the author, in producing said drawings, shall not be held liable for any loss, injury or damage that may be caused by said drawings themselves, or from the construction work produced from this plan, or from any claims that may result subsequent to the project being constructed and use commencing on the site, whether such claims are brought by persons using the site, or by the owners or others of neighbouring properties.

Should any claim be made directly against the author as a result of the drawings themselves, or as a result of the way in which the project is constructed in accordance with those drawings, or as a result of any loss, injury or damage that may be caused either on the site or outside the boundaries of the property or persons, or the public, or neighbouring property, the client shall indemnify the author in defending any actions brought against the author, or the costs of paying any settlement entered into by the author, or settling any judgments made against the author.

No reproductions may be made without the permission of the Landscape Architect and when made, must bear his / her name. Any and all designs herein are the ® property of the Landscape Architect. If stamped and dated, the designs herein are licenced for construction, once only. All prints to be returned to the Landscape Architect on request.

This drawing shall not be used for building purposes until countersigned by the Landscape Architect.

The contractor shall check all dimensions and other data on site and report any discrepancies to the Landscape Architect.

Figured dimensions to be taken in preference to scaled dimensions.

If in doubt please ask.

Notes

DATE ISSUED

August 22, 2005

Winnipeg

Manager Parks and Open Space Division
Released For Construction Date

North

Project
St. Vital Park Playground
Winnipeg, Manitoba

Sheet Title
Castle Play Area
And Details

Drawn LLW	Approved
Date Aug. 22, 2005	Scale as shown metric
Job No. 0405-5	Drawing No. L5

David Wagner Associates Inc.
4 - 430 River Avenue Winnipeg, Manitoba. R3L 0C6 (204) 452-2426
LANDSCAPE ARCHITECTURE • URBAN DESIGN • GOLF COURSE ARCHITECTURE