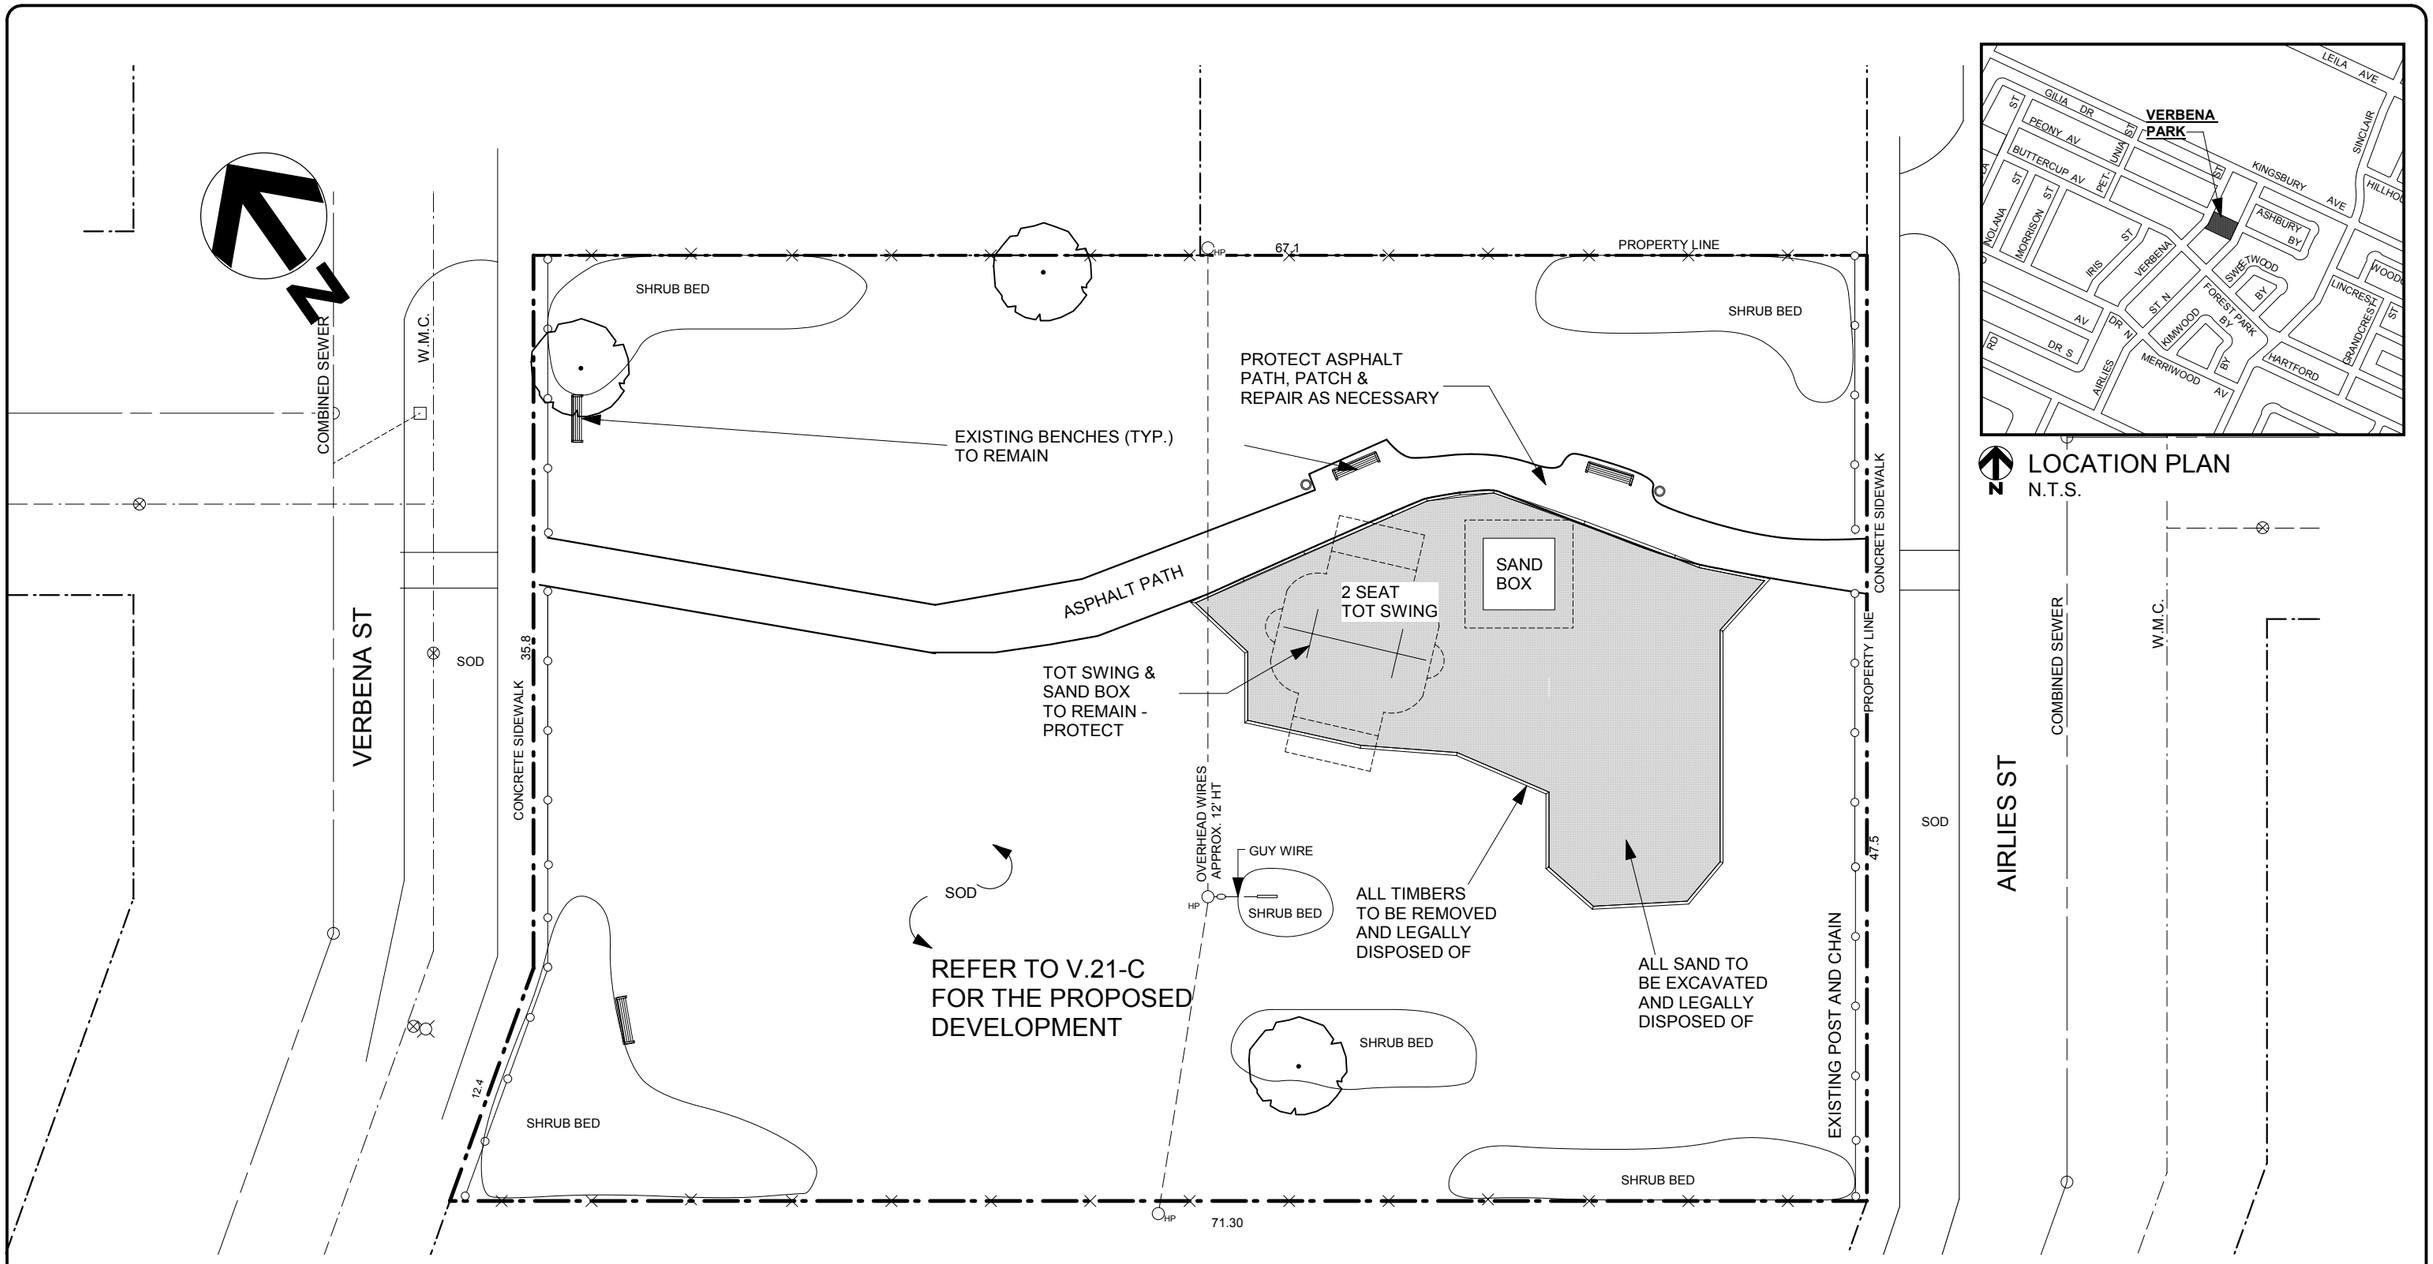


LOCATION OF UNDERGROUND STRUCTURES AS SHOWN ARE BASED ON THE BEST INFORMATION AVAILABLE BUT NO GUARANTEE IS GIVEN THAT ALL EXISTING UTILITIES ARE SHOWN OR THAT THE GIVEN LOCATIONS ARE EXACT. CONFIRMATION OF EXISTENCE AND EXACT LOCATION OF ALL SERVICES MUST BE OBTAINED FROM THE INDIVIDUAL UTILITIES BEFORE PROCEEDING WITH CONSTRUCTION.

THE CITY OF WINNIPEG
Planning, Property and Development Department
Planning and Land Use Division
310 - 10 Fort Street, Winnipeg, MB, (R3C 4X5)

| | | | |
|---|---|---|---|
| DESIGNED BY | BB | CHECKED BY DB | APPROVED BY |
| DRAWN BY | VC/ST/BB | RELEASED FOR CONSTRUCTION | |
| HORIZ. SCALE<br>VERT. SCALE | 1:300 | | |
| DATE | AUG/05 | MANAGER,<br>PLANNING AND LAND USE DIVISION | DATE |

DRAWING TITLE

VERBENA PARK
EXISTING CONDITIONS & REMOVALS

CAD DRAWING NO.

DRAWING NO.

**V-21.B**