


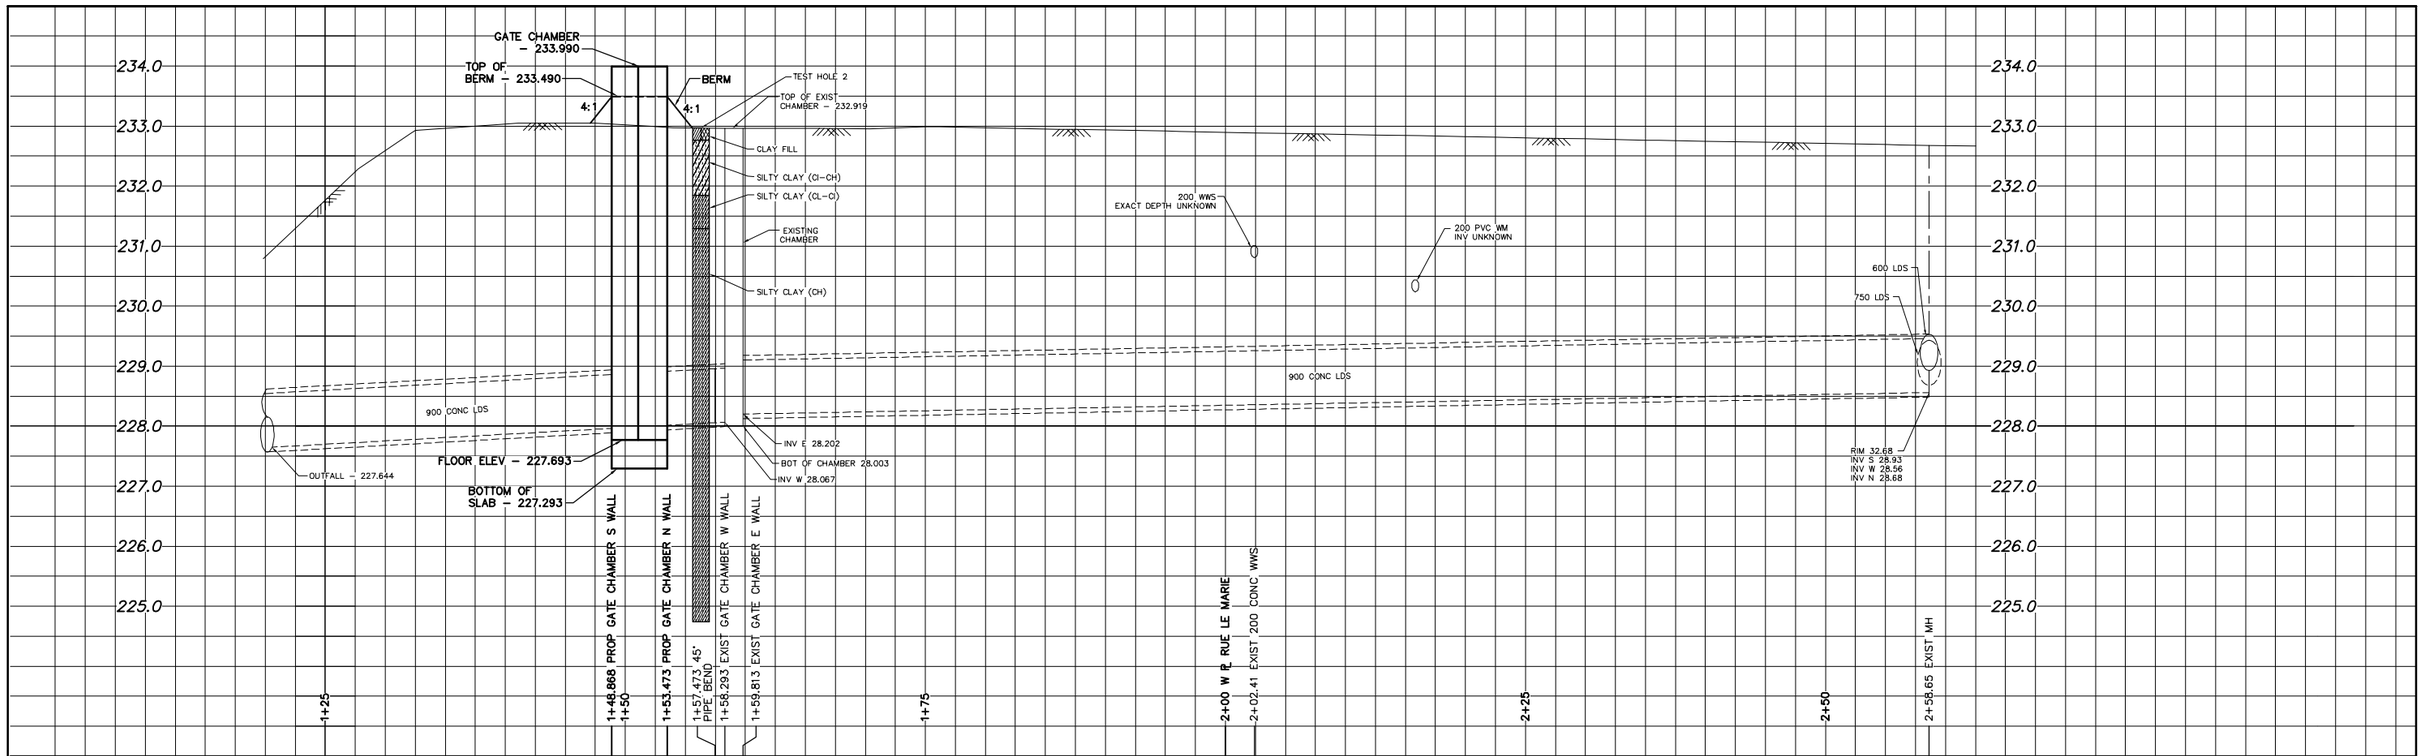


NOTE: CHAINAGES SHOWN ARE ALONG ℄ OF EXIST 900 LDS

CONSTRUCTION NOTES:

1. RESTORE ALL DISTURBED GRASS AREAS & BERM WITH IMPORTED TOP SOIL AND SOD IN ACCORDANCE WITH CW 3510.
2. LEAVE SLUICE GATE IN OPEN POSITION AT ALL TIMES EXCEPT WHEN ON–SITE WORKING ON GATE.
3. PROVIDE TEMPORARY PUMPING OF FLOW IN LAND DRAINAGE SEWER AS REQUIRED DURING CONSTRUCTION.
4. PREVENT EXCAVATED MATERIAL, BACKFILL MATERIAL AND SOIL / WATER SLURRY FROM ENTERING LDS OUTFALL TO THE RIVER.
5. DO NOT REMOVE EXISTING TREES. PROVIDE TREE PROTECTION IN ACCORDANCE WITH SPECIFICATIONS.
6. CONFIRM LOCATION AND ELEVATION OF EXISTING LDS BEFORE EXCAVATING FOR GATE CHAMBER.

METRIC
WHOLE NUMBERS INDICATE MILLIMETRES
DECIMALIZED NUMBERS INDICATE METRES

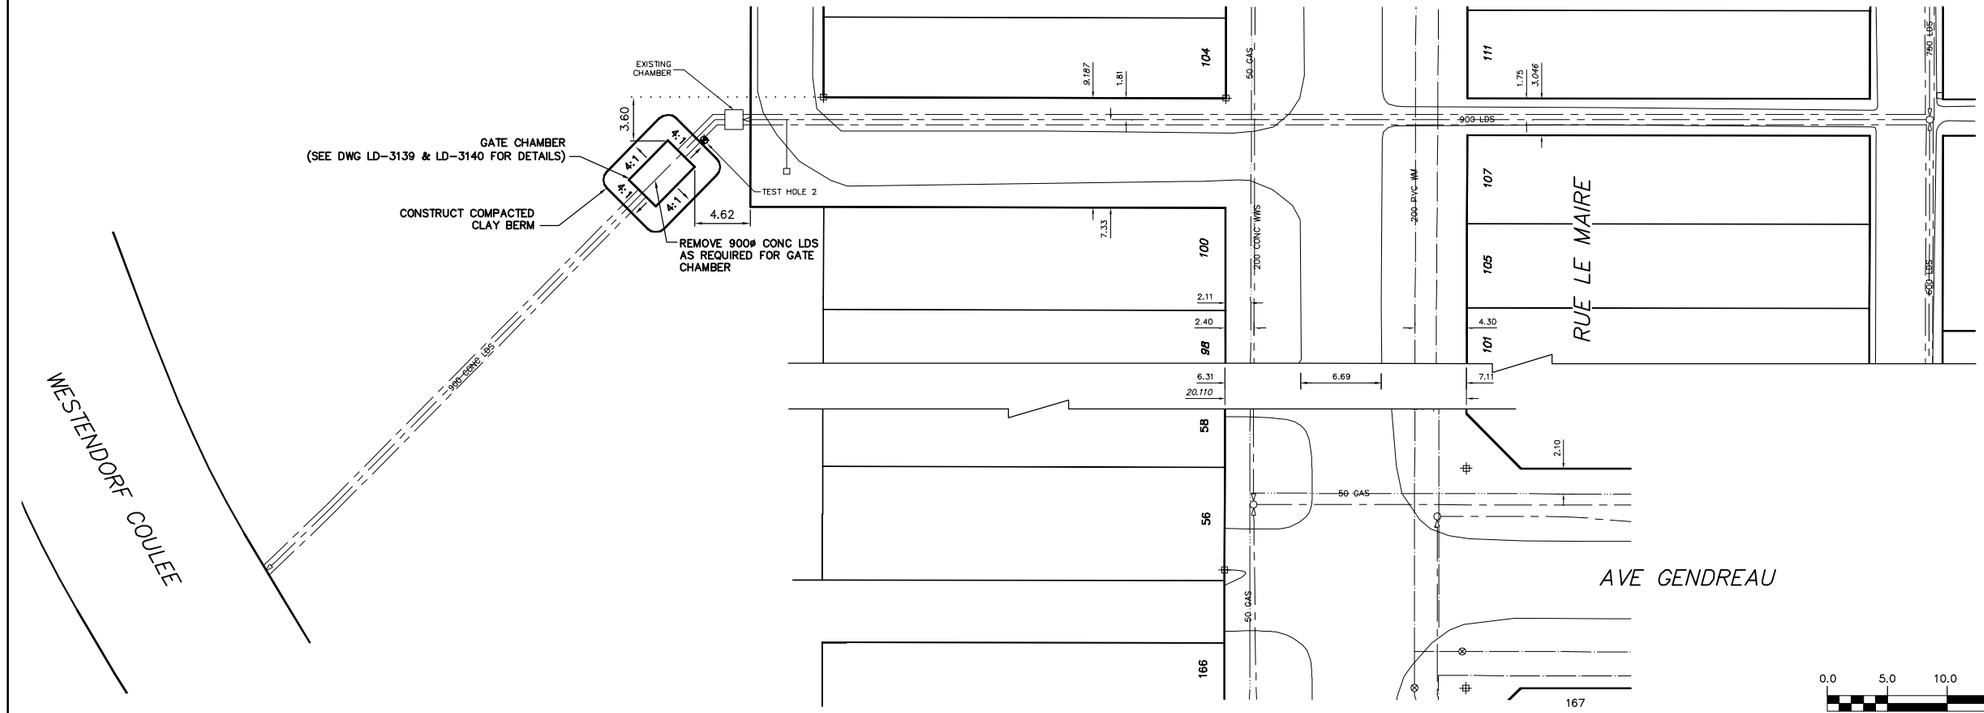**WARNING**

IF POWER EQUIPMENT OR EXPLOSIVES ARE TO BE USED FOR EXCAVATION ON THIS PROJECT THE CONTRACTOR MUST:
1) NOTIFY THE GAS COMPANY OF THE PROPOSED LOCATION OF EXCAVATION.
2) TAKE PRECAUTION TO AVOID DAMAGE TO GAS COMPANY INSTALLATIONS.

SEE PROVINCIAL REGULATION 210/72 FOR DETAILS

| EXISTING | LEGEND–PLAN | PROPOSED | EXISTING | LEGEND–PLAN | PROPOSED | EXISTING | LEGEND–PROFILE | PROPOSED |
|---|---|---|---|---|---|---|---|---|
| 200 WM | WATERMAIN | 200 WM | | SL , HYDRO | | 150 WM | WATERMAIN | 150 WM |
| | HYDRANT | | | MTS | | t | HYDRANT | t |
| | VALVE | | | TRAFFIC SIGNALS | | X | VALVE | X |
| 525 LDS | LAND DRAINAGE SEWER | 525 LDS | 50 GAS | GAS | 50 GAS | 300 LDS | LAND DRAINAGE SEWER | 300 LDS |
| 375 WWS | WASTEWATER SEWER | 375 WWS | | SURVEY BAR | | 250 WWS | WASTEWATER SEWER | 250 WWS |
| | MANHOLE | | | FENCE | | | ℄ PROFILE | |
| | CATCH BASIN | | | POLE – HYDRO, MTS | | | GROUND ABOVE PIPE | |
| | CURB INLET | | | CURB STOP | | | | |
| | JUNCTIONS | | | GUY ANCHOR | | | | |
| | CULVERT | | | LIGHT STANDARD | | | | |
| | ANODE | | | TREE | | | | |

LOCATION APPROVED
UNDERGROUND STRUCTURES

SUPV. U/G STRUCTURES COMMITTEE — DATE

NOTE:
LOCATION OF UNDERGROUND STRUCTURES AS SHOWN ARE BASED ON THE BEST INFORMATION AVAILABLE BUT NO GUARANTEE IS GIVEN THAT ALL EXISTING UTILITIES ARE SHOWN OR THAT THE GIVEN LOCATIONS ARE EXACT. CONFIRMATION OF EXISTENCE AND EXACT LOCATION OF ALL SERVICES MUST BE OBTAINED FROM THE INDIVIDUAL UTILITIES BEFORE PROCEEDING WITH CONSTRUCTION.

B.M. ELEV. — FIELD BOOK #:
POSTED TO LBIS

| NO. | REVISIONS | DATE | BY |
|---|---|---|---|

CITY OF WINNIPEG
WATER AND WASTE
ENGINEERING DIVISION

| | | | |
|---|---|---|---|
| DESIGNED BY | DS | CHECKED BY | TW |
| DRAWN BY | MJK/CJH | APPROVED BY | KZ |
| HOR. SCALE | 1:250 | RELEASED FOR CONSTRUCTION | |
| VERTICAL | 1:50 | | |
| DATE | 2005 08 12 | DATE | |

ENGINEER'S SEAL
ORIGINAL SIGNED BY K.R. ZUREK 05/08/12

BID OPPORTUNITY: 490–2005
FILENAME : LD–3138.dwg
PLOT DATE: 2005 08 12

Winnipeg
**THE CITY OF WINNIPEG**
WATER AND WASTE DEPARTMENT

2005 OUTFALL GATE CHAMBER UPGRADES

SHEET 1 OF 16

RUE LE MAIRE
LDS OUTFALL GATE CHAMBER
SITE PLAN

CITY DRAWING NUMBER
LD–3138