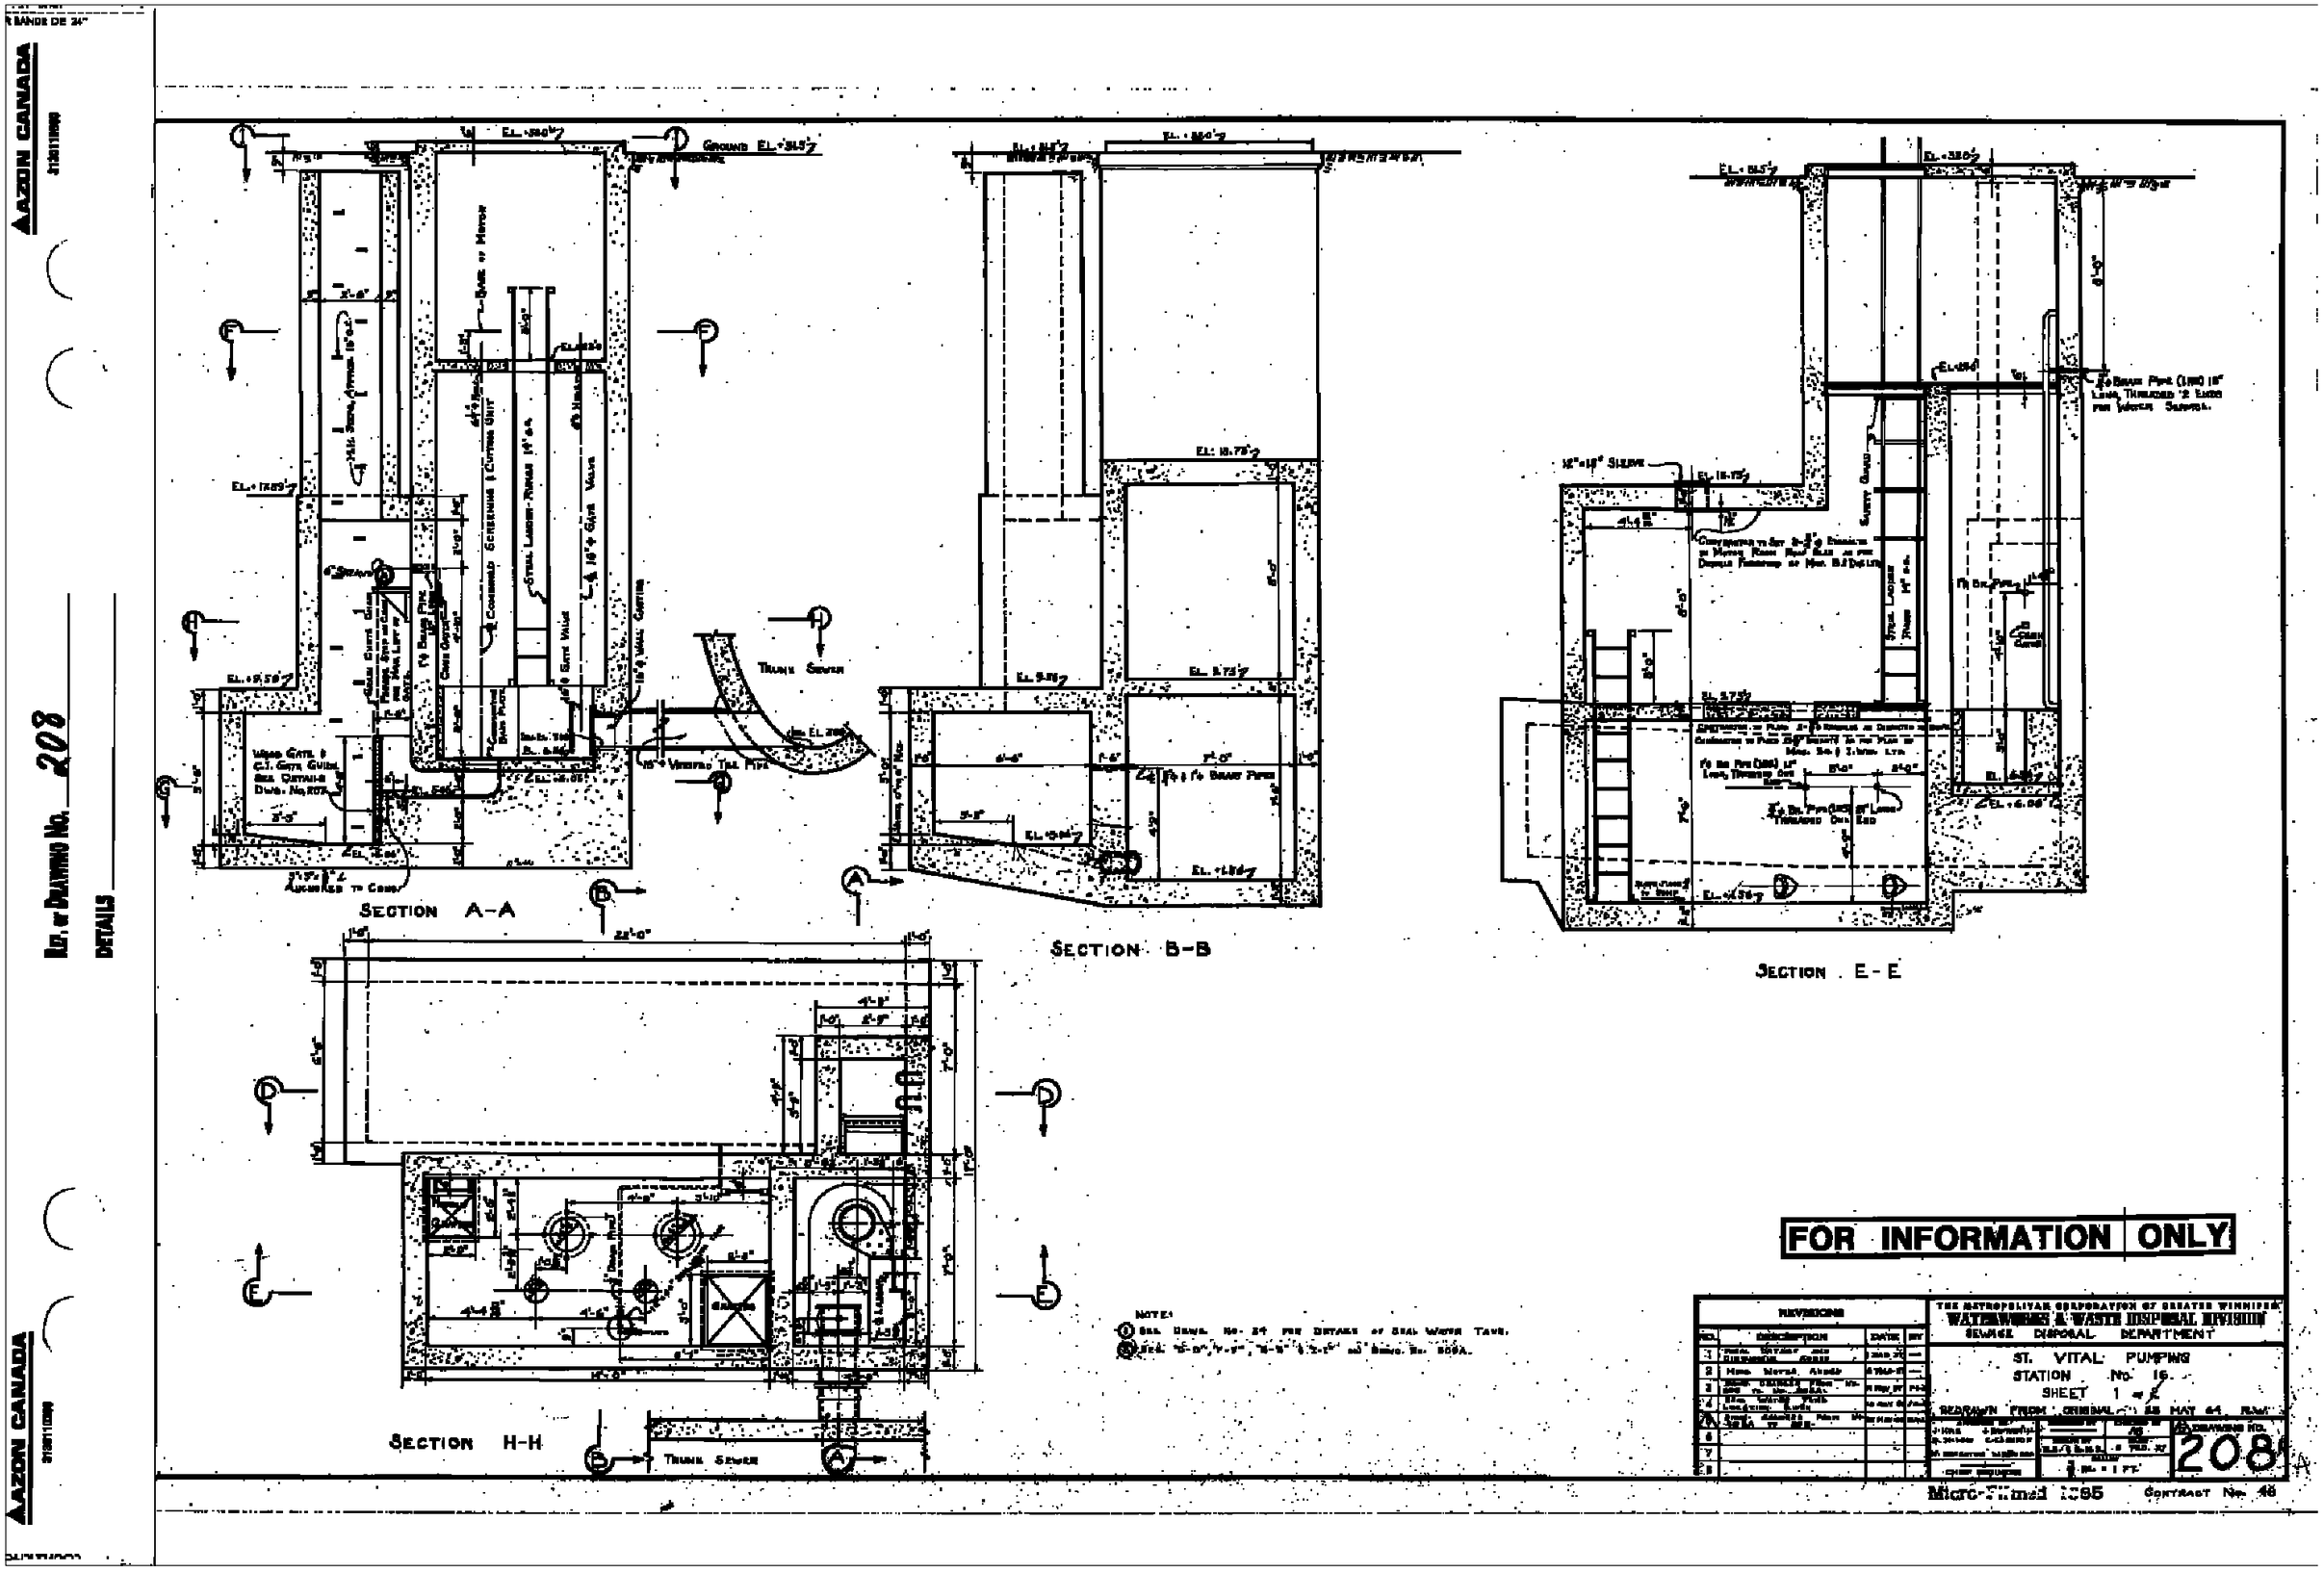

AZON CANADA
Ref. or Drawing No. 208
DETAILS
SECTION A-A
SECTION B-B
SECTION E-E
SECTION H-H
TRUNK SEWER
FOR INFORMATION ONLY
THE METROPOLITAN CORPORATION OF GREATER WINNIPEG
WATERWORKS & WASTE DISPOSAL DIVISION
SEWAGE DISPOSAL DEPARTMENT
ST. VITAL PUMPING
STATION No. 16
SHEET 1 of 2
REVISIONS
208
Micro-Filmed 1965
CONTRACT No. 48