SHEET: COW-A1 (05/2005)

CHECK PRINT

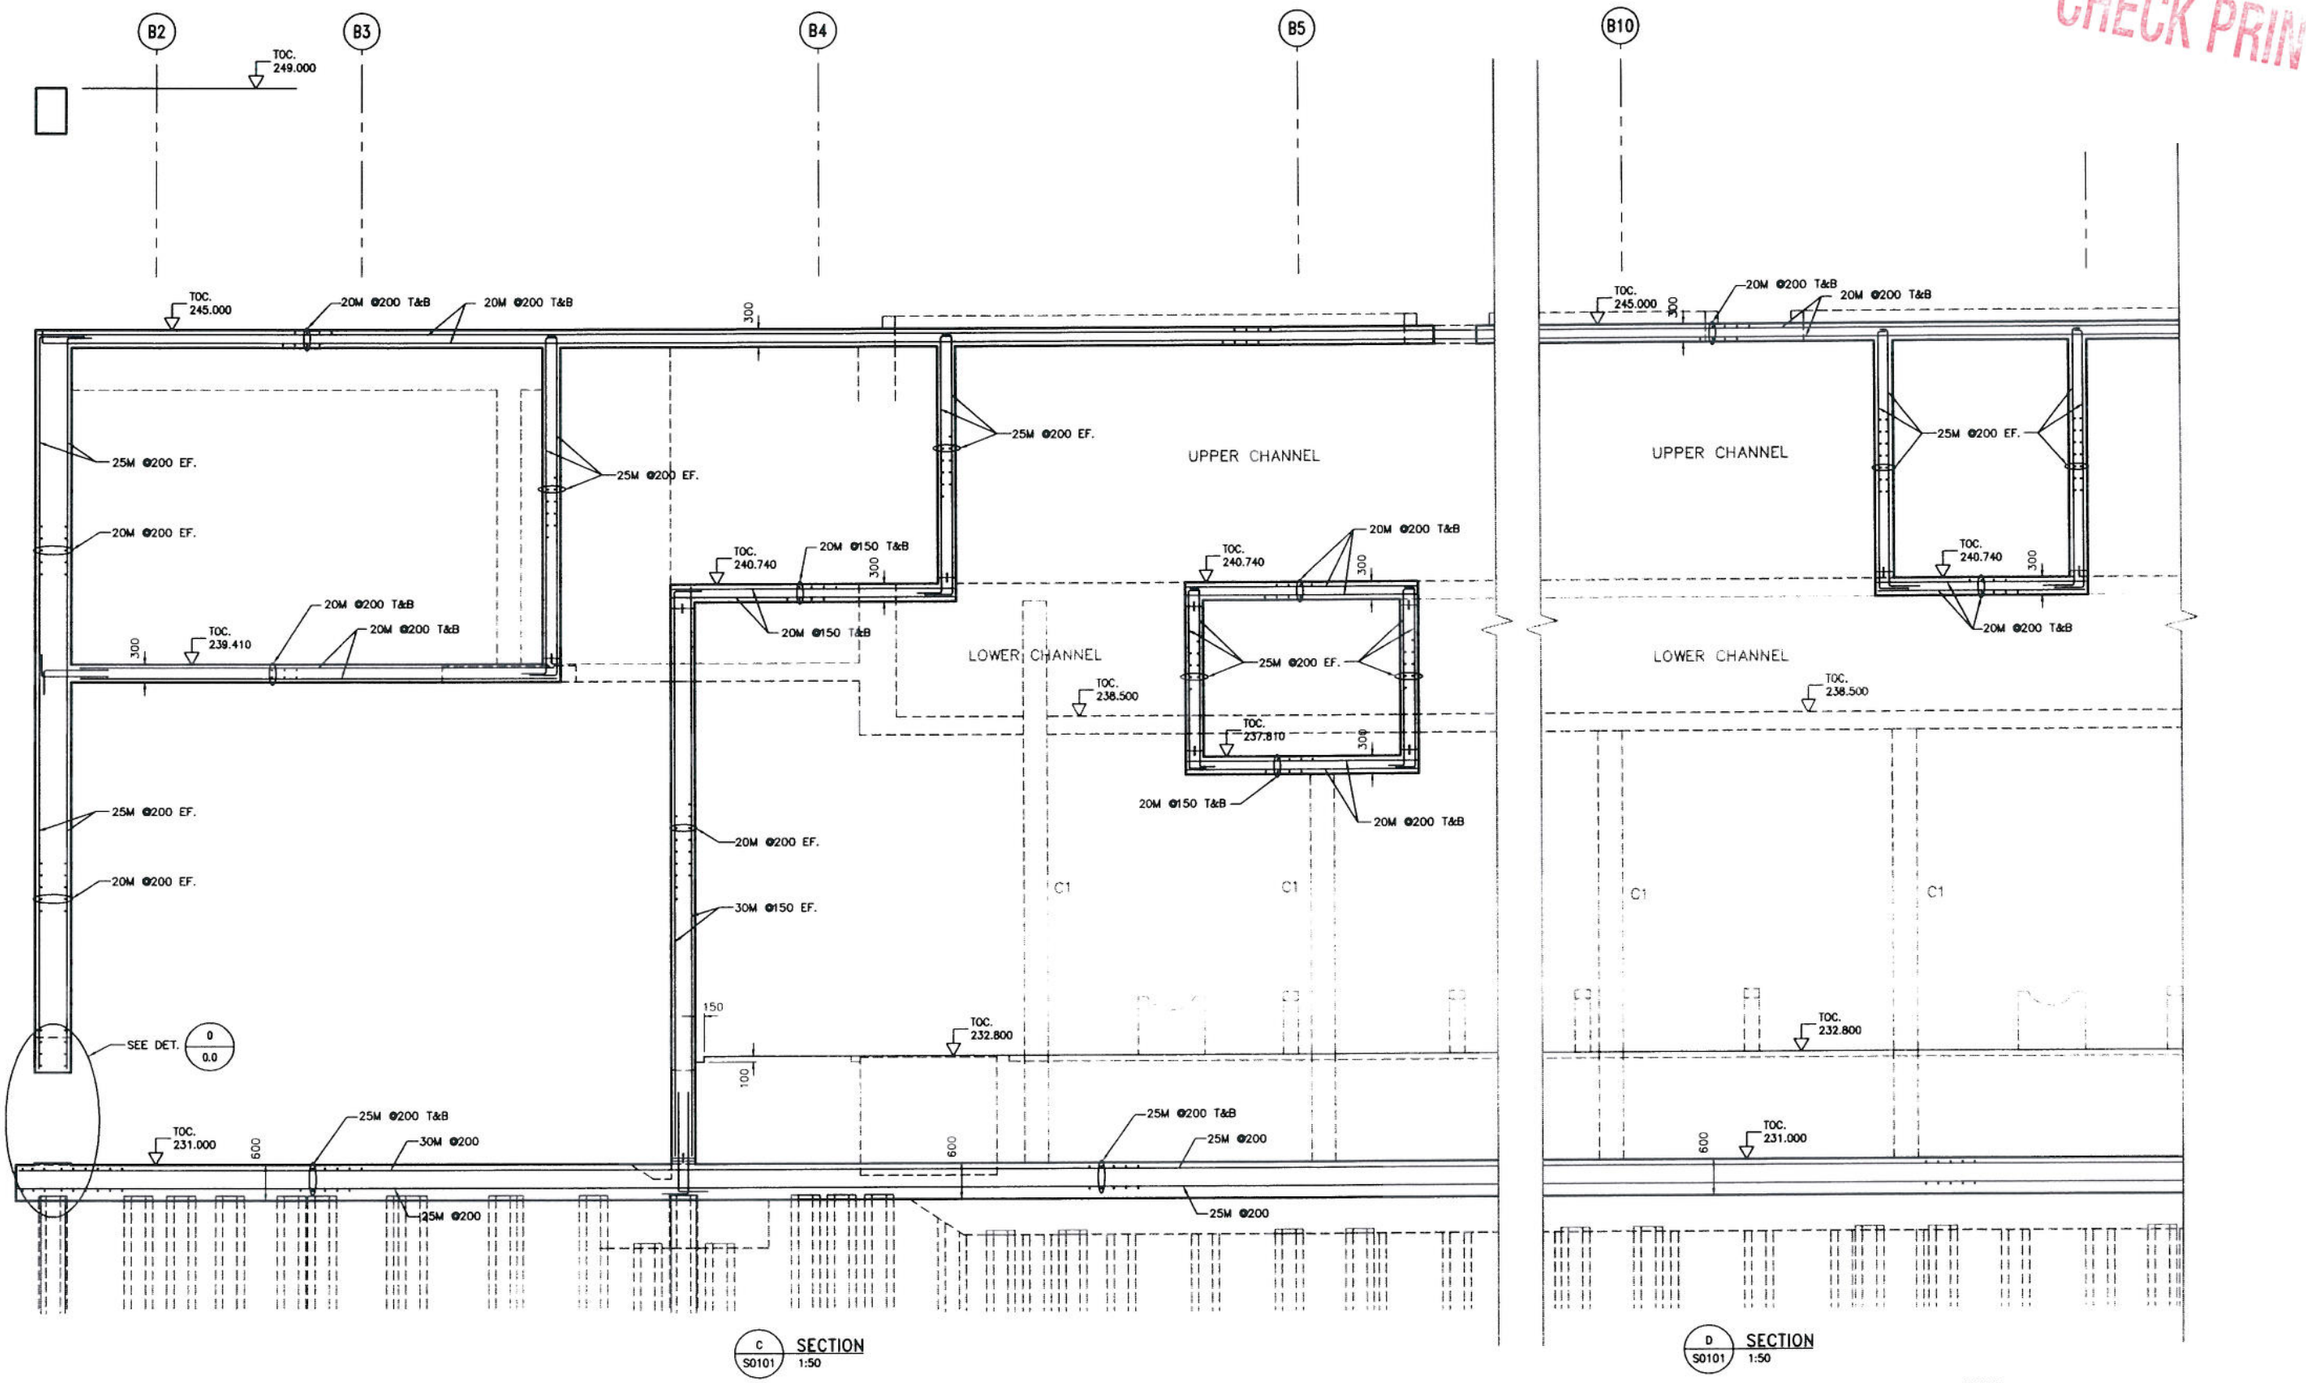

C / S0101 SECTION 1:50

D / S0101 SECTION 1:50

SCALE 1:50 METRES 0 1 2 3 4 5

SCALE 1:1 MILLIMETRES 0 20 40 60 80 100

B.M. ELEV.

NO.	REVISIONS	DATE	BY

CH2MHILL / Fredericksen Cooper ARCHITECTS / EarthTech

DESIGNED BY	CHECKED BY
DRAWN BY	APPROVED BY
SCALE: 1:50	RELEASED FOR CONSTRUCTION BY:
DATE 2005/08/10	DATE

ENGINEER'S SEAL

PRELIMINARY
NOT FOR CONSTRUCTION

CONSULTANT DRAWING NO.
WF-S0203

Winnipeg

THE CITY OF WINNIPEG
WATER AND WASTE DEPARTMENT
ENGINEERING DIVISION

WATER TREATMENT PLANT
FILTRATION

CITY FILE NUMBER

SHEET OF

STRUCTURAL
FILTRATION AREA
SECTION

CITY DRAWING NUMBER

Last Save: 2005-09-21 1:50 PM

C:\DOCUMENTS AND SETTINGS\PHOON\MY DOCUMENTS\NDWPRO\\321352 WINNIPEGWTP\321352 WINNIPEGWTP\DW\ WF_S0203_CH2M.DWG