SHEET: COW-A1 (05/2005)

CHECK PRINT

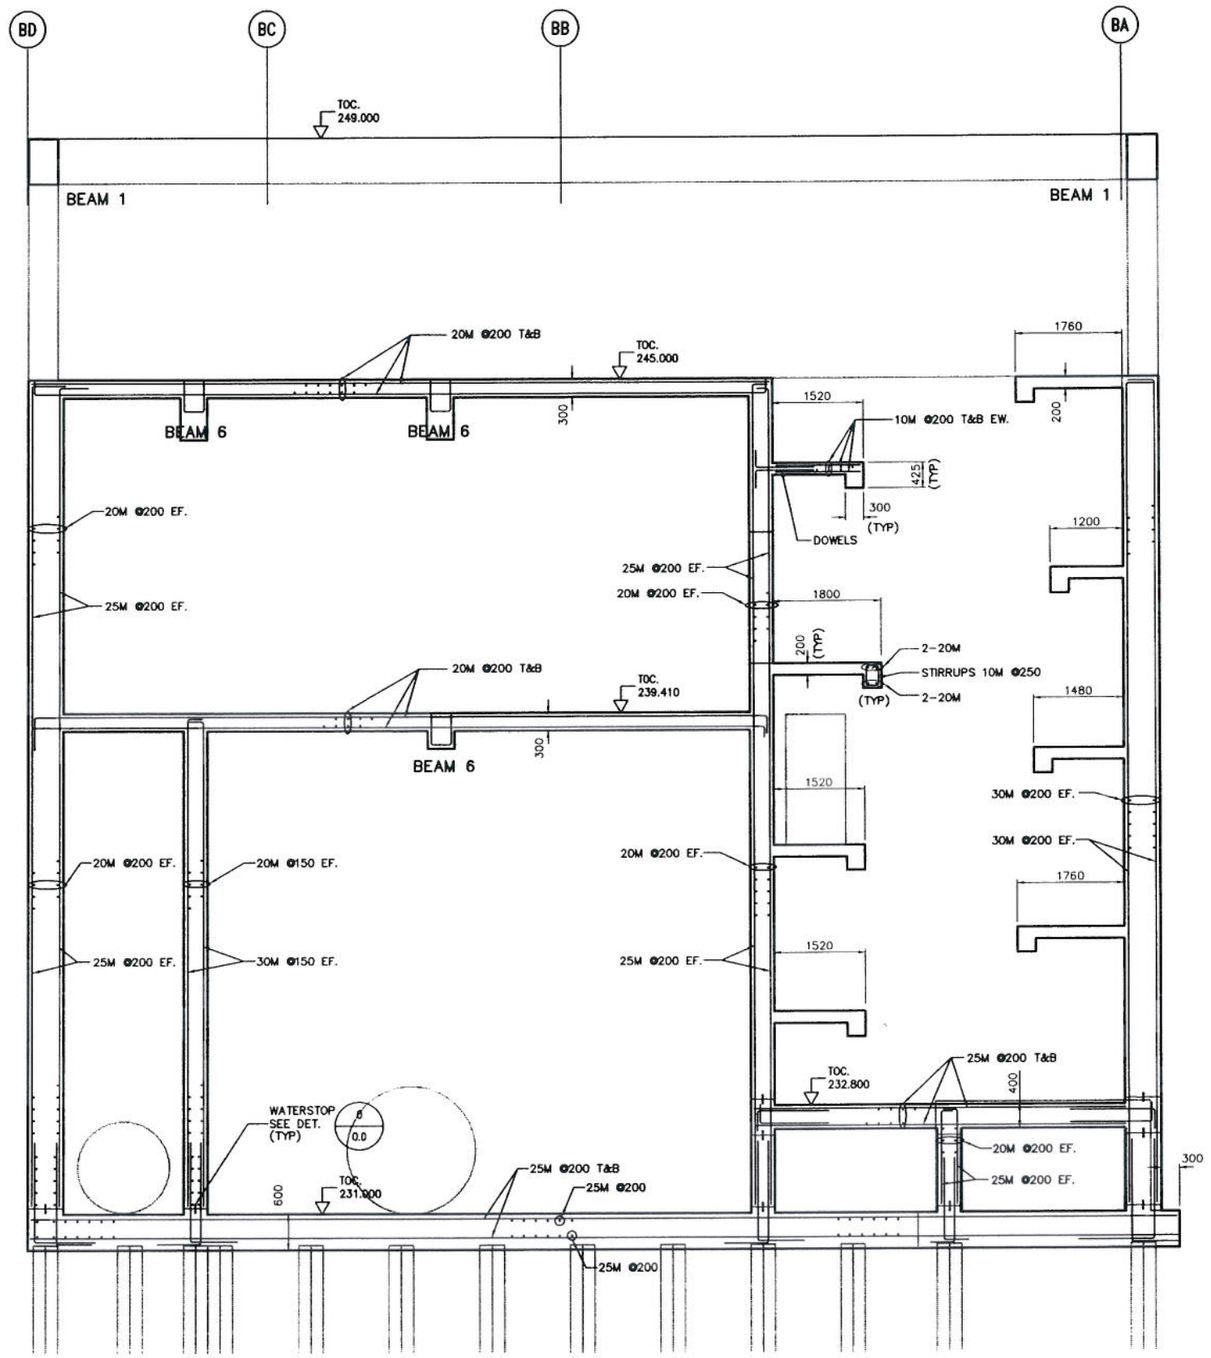

E / S0101 SECTION
1:50

SCALE 1:50 METRES 0 1 2 3 4 5
SCALE 1:1 0 20 40 60 80 100 MILLIMETRES

B.M. ELEV.			
NO.	REVISIONS	DATE	BY

CH2MHILL / Fredericksen Cooper ARCHITECTS — EarthTech (A Tyco International Ltd. Company)

DESIGNED BY	CHECKED BY
DRAWN BY	APPROVED BY
SCALE: 1:50	RELEASED FOR CONSTRUCTION BY:
DATE 2005/08/10	DATE

ENGINEER'S SEAL

PRELIMINARY
NOT FOR CONSTRUCTION

CONSULTANT DRAWING NO.
WF-S0204

Winnipeg

THE CITY OF WINNIPEG
WATER AND WASTE DEPARTMENT
ENGINEERING DIVISION

WATER TREATMENT PLANT
FILTRATION

CITY FILE NUMBER
SHEET OF

STRUCTURAL
FILTRATION AREA
SECTION

CITY DRAWING NUMBER

Last Save: 2005-09-21 10:14 AM

\\COWTOWN\PRO\EARTHTECH\321352WINNIPEGWTP\NDM\DESIGN\ACAD\DN_WF_S0204_CH2M.DWG