SHEET: COW-A1 (05/2005)

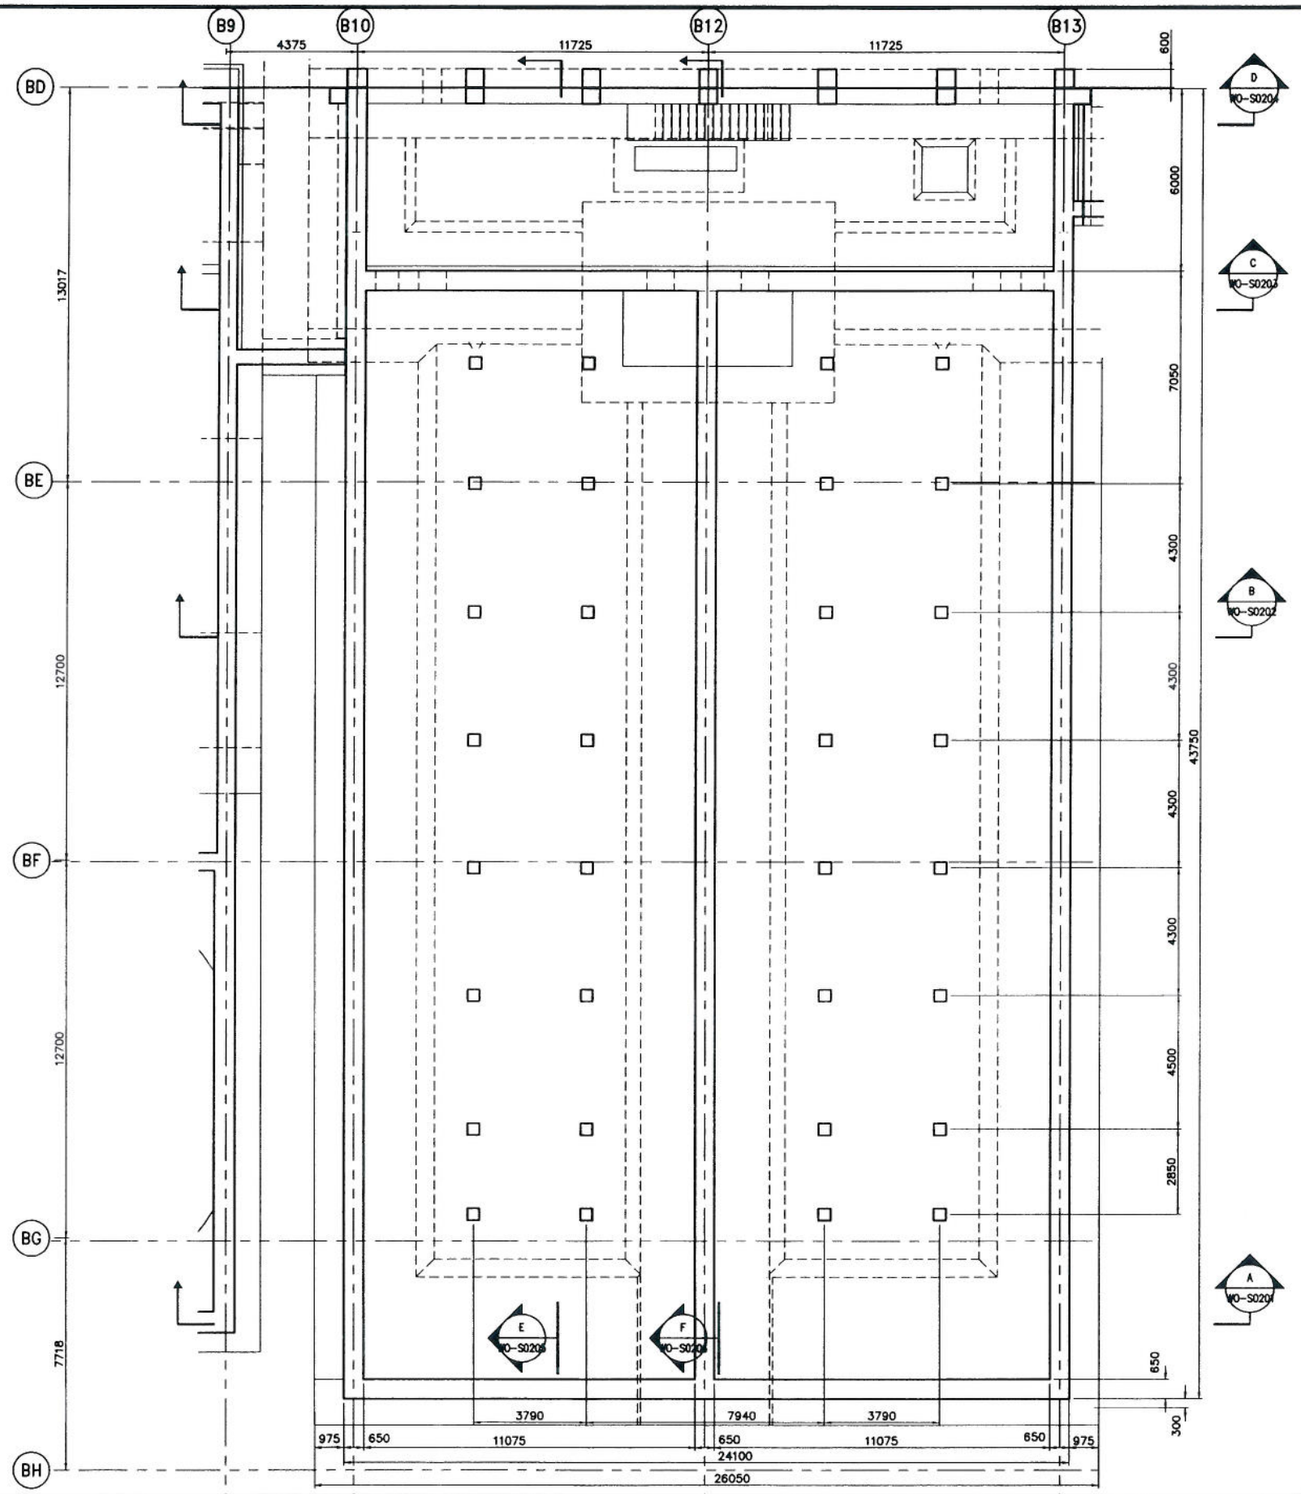

LOWER LEVEL PLAN AT EL 233.250
1:100

SCALE 1:100 METRES 0 2 4 6 8 10
SCALE 1:1 MILLIMETRES 0 20 40 60 80 100

CHECK PRINT

B.M. ELEV.			
NO.	REVISIONS	DATE	BY

CH2MHILL / Fredericksen Cooper Architects — EarthTech

DESIGNED BY	CHECKED BY
DRAWN BY	APPROVED BY
SCALE: 1:100	RELEASED FOR CONSTRUCTION BY:
DATE YYYY/MM/DD	DATE

ENGINEER'S SEAL

PRELIMINARY
NOT FOR CONSTRUCTION

CONSULTANT DRAWING NO.
WO-S0104

Winnipeg

THE CITY OF WINNIPEG
WATER AND WASTE DEPARTMENT
ENGINEERING DIVISION

WATER TREATMENT PLANT
OZONE

CITY FILE NUMBER

SHEET OF

STRUCTURAL
Backwash ~~OZONATION~~ AREA
LOWER PLAN

CITY DRAWING NUMBER

Last Save: 2005-09-16 2:42 PM

O:\EARTHTECH\321352WINNIPEGWTP\NDW\DESIGN\ACAD\DW_WS_S0103_CH2M.DWG