SHEET: COW-A1 (05/2005)

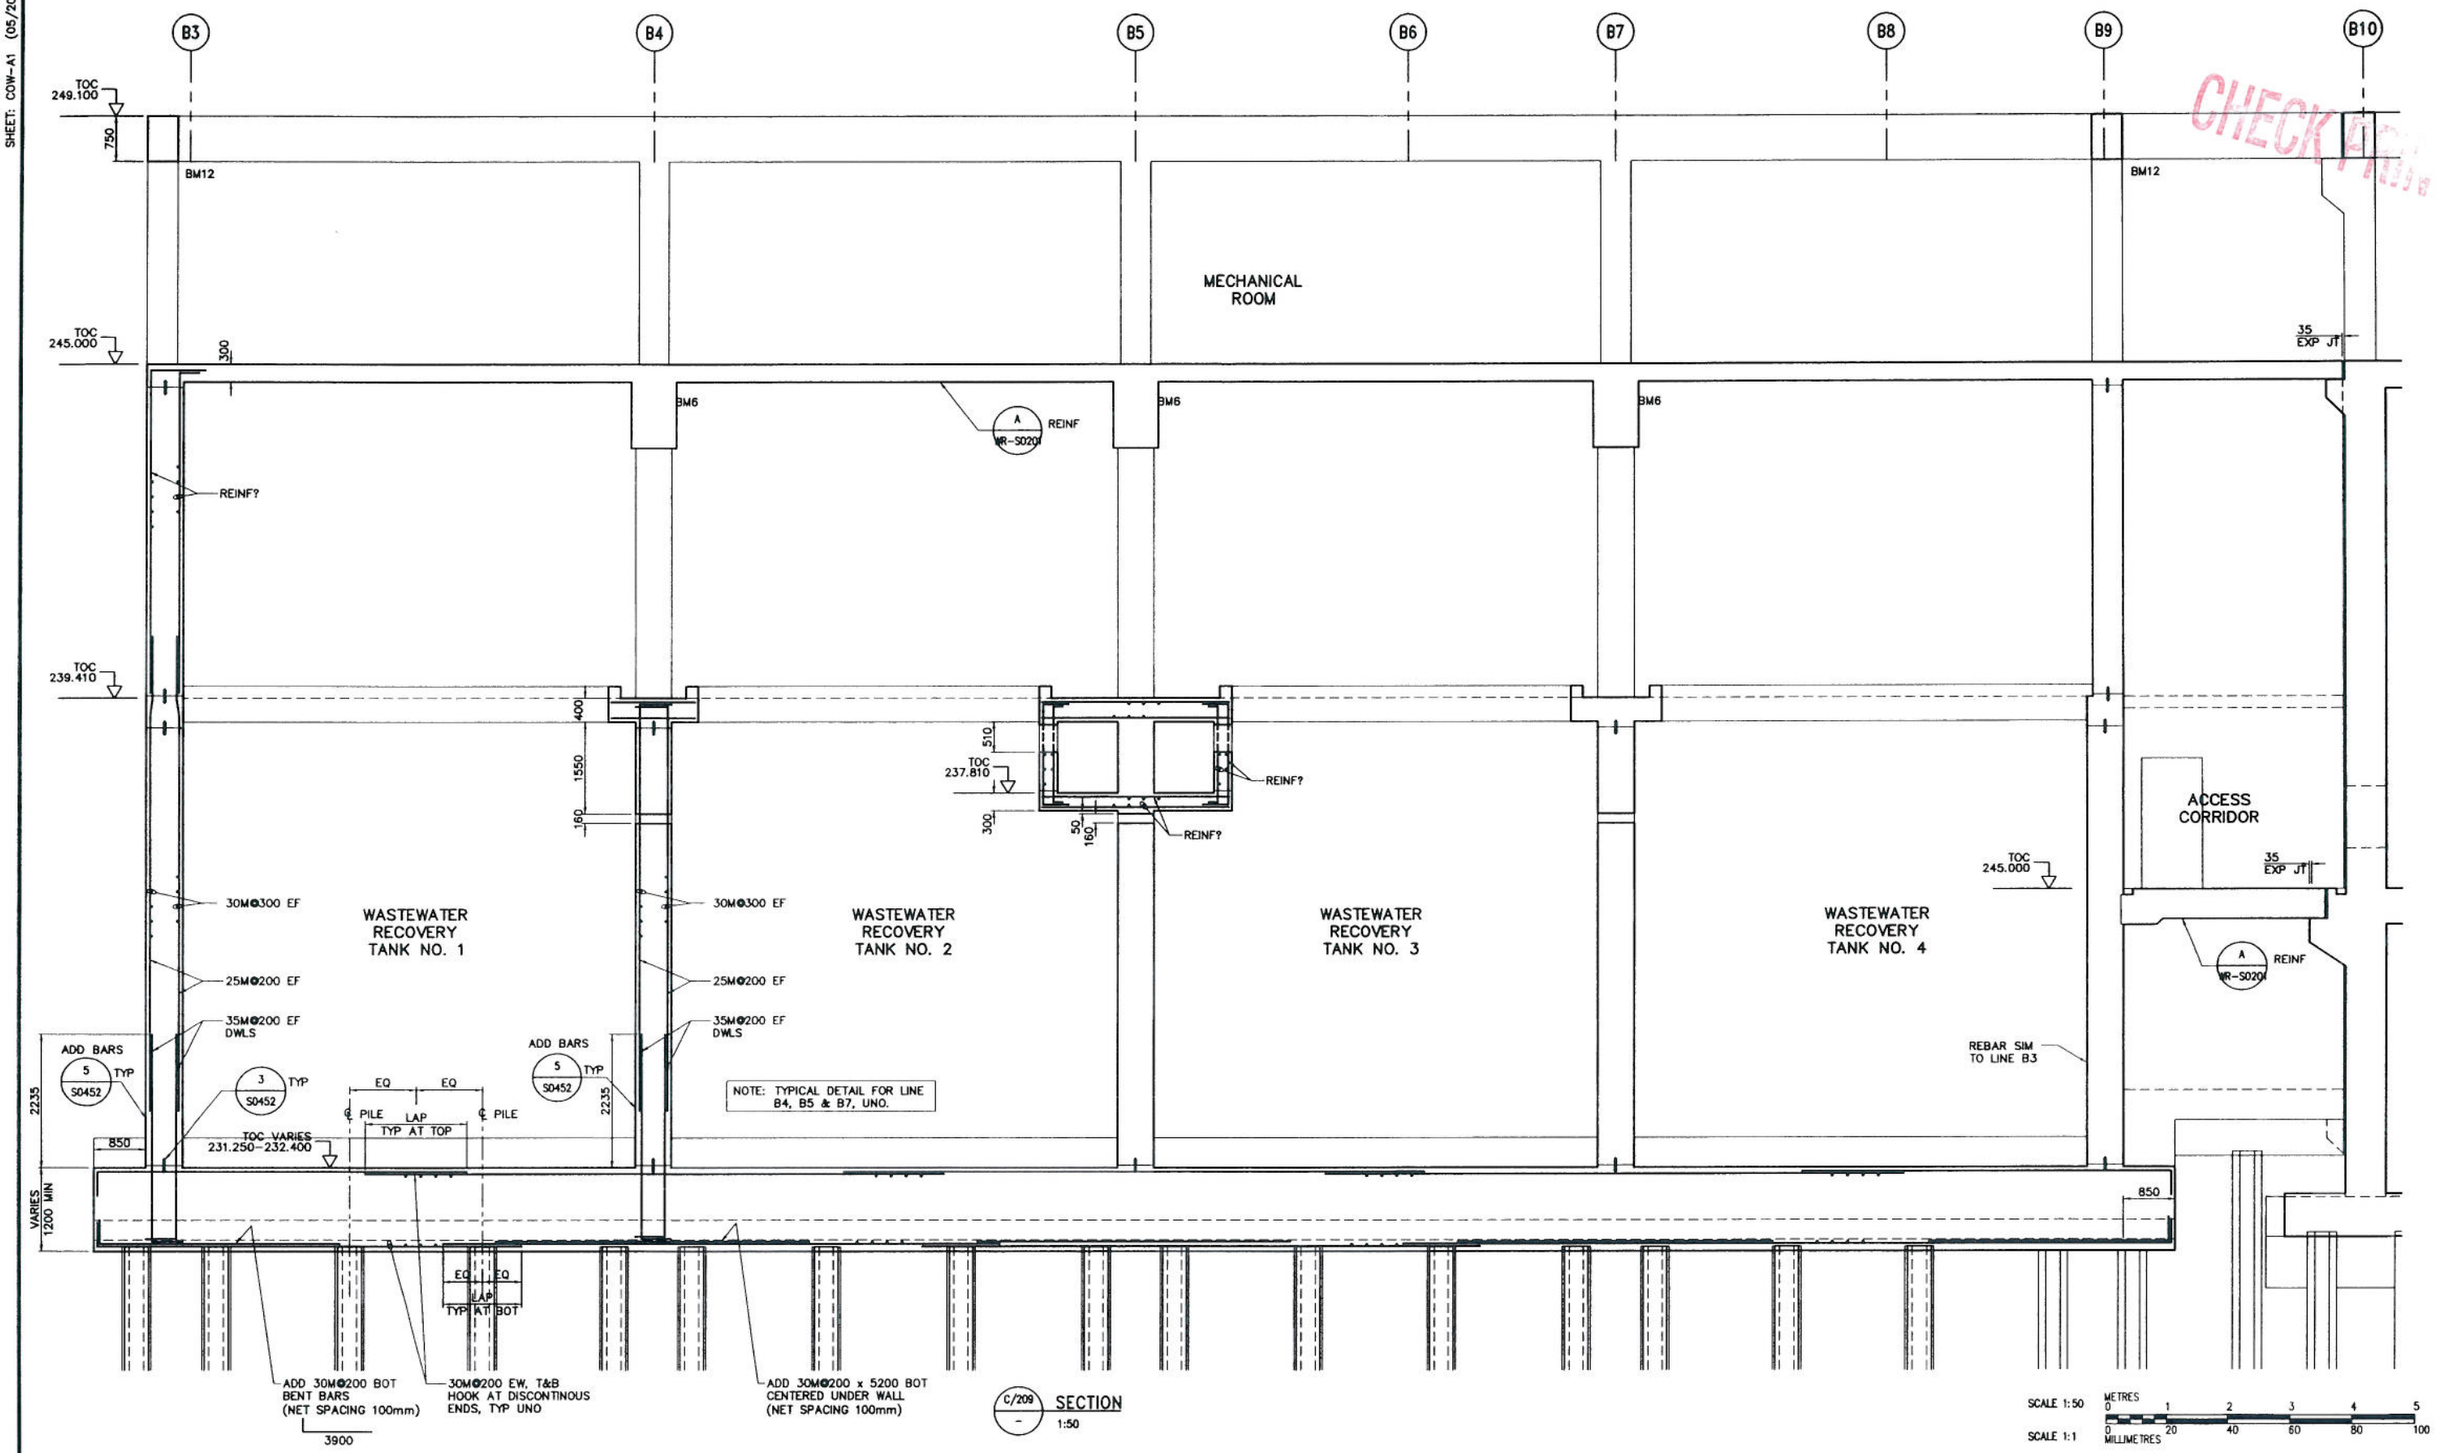

CHECK PRINT

B.M. ELEV.			
NO.	REVISIONS	DATE	BY

Chernell Frederickson Cooper Architects — EarthTech (A Tyco International Ltd. Company)

DESIGNED BY	CHECKED BY
DRAWN BY RRL	APPROVED BY
SCALE: 1:50	RELEASED FOR CONSTRUCTION BY:
DATE 2005/08/10	DATE

ENGINEER'S SEAL

PRELIMINARY
NOT FOR CONSTRUCTION

CONSULTANT DRAWING NO.
WR-S0203

Winnipeg

THE CITY OF WINNIPEG
WATER AND WASTE DEPARTMENT
ENGINEERING DIVISION

WATER TREATMENT PLANT
RESIDUALS HANDLING

CITY FILE NUMBER

SHEET OF

STRUCTURAL
RESIDUALS AREA
SECTION

CITY DRAWING NUMBER

Last Save: 2005-09-19 10:37 AM

O:\EARTHTECH\321352WINNIPEGWTP\NDM\DESIGN\ACAD\DN_WR_S0203_CH2M.DWG