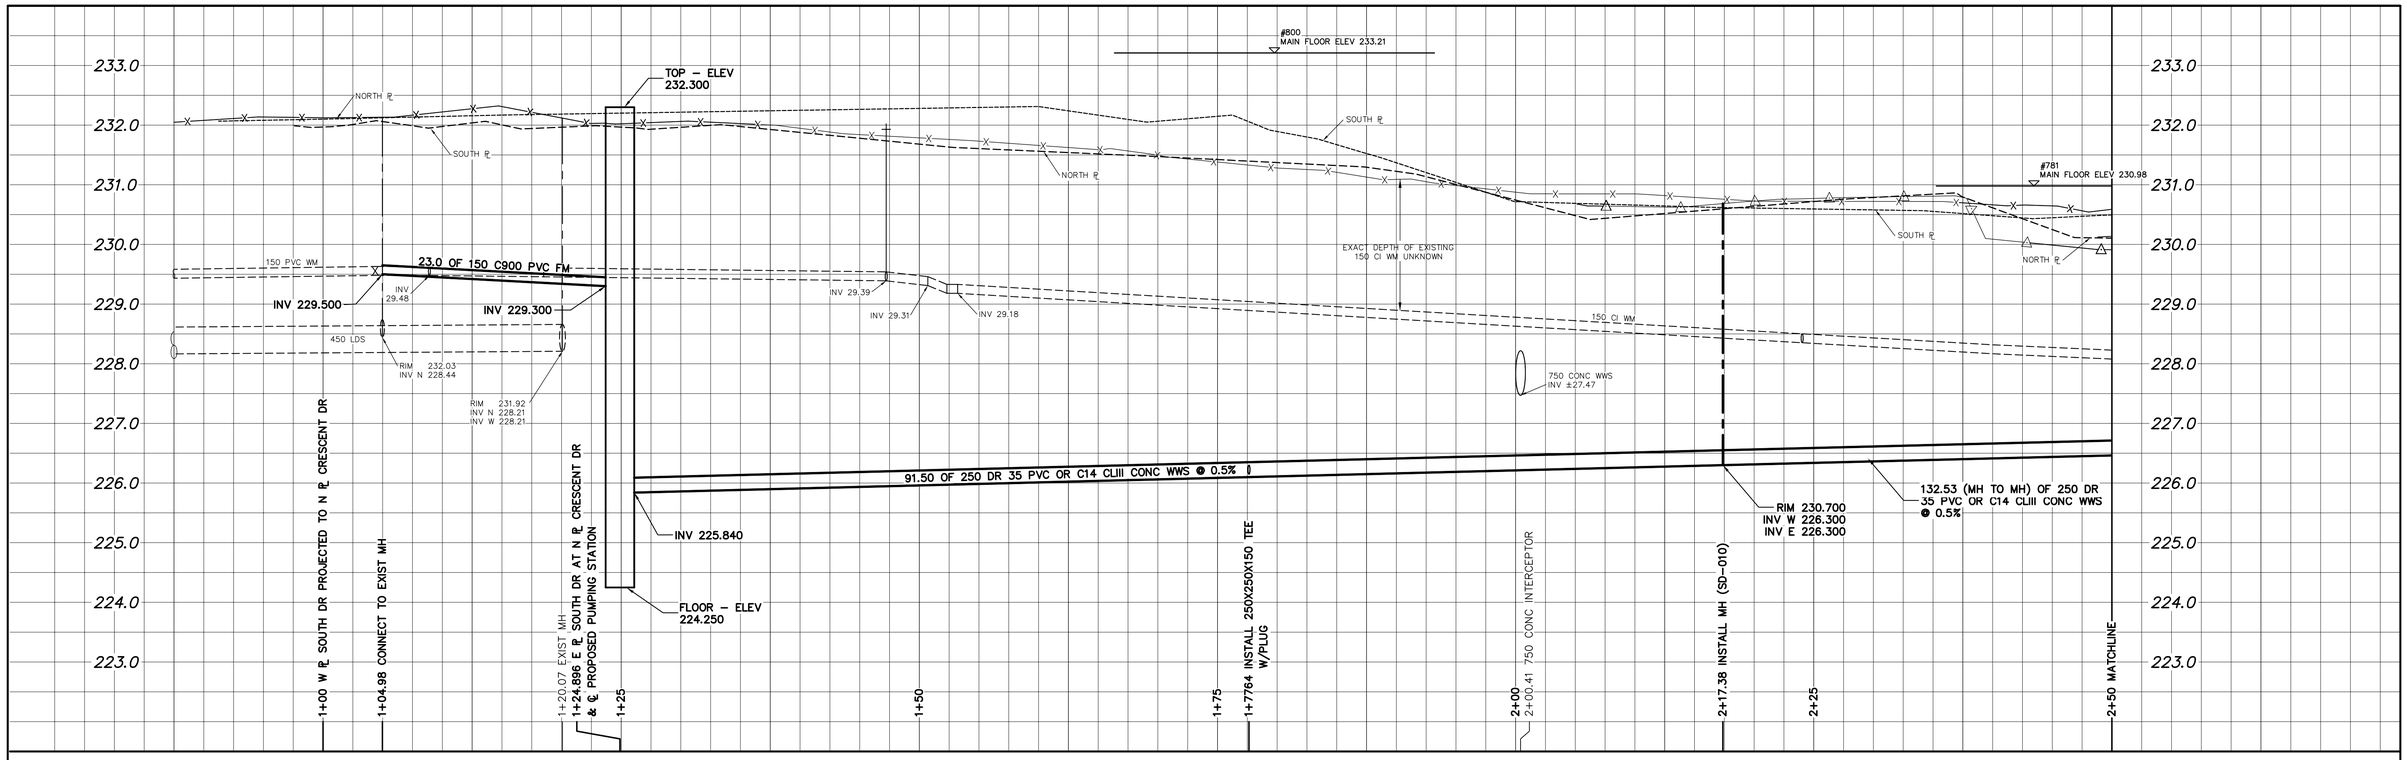

NOTE: CHAINAGES SHOWN ARE ALONG N ℄ OF CRESCENT DR.

FOR CONSTRUCTION NOTES SEE DRAWING 05689

FOR SERVICE INFORMATION SEE DRAWING 05689

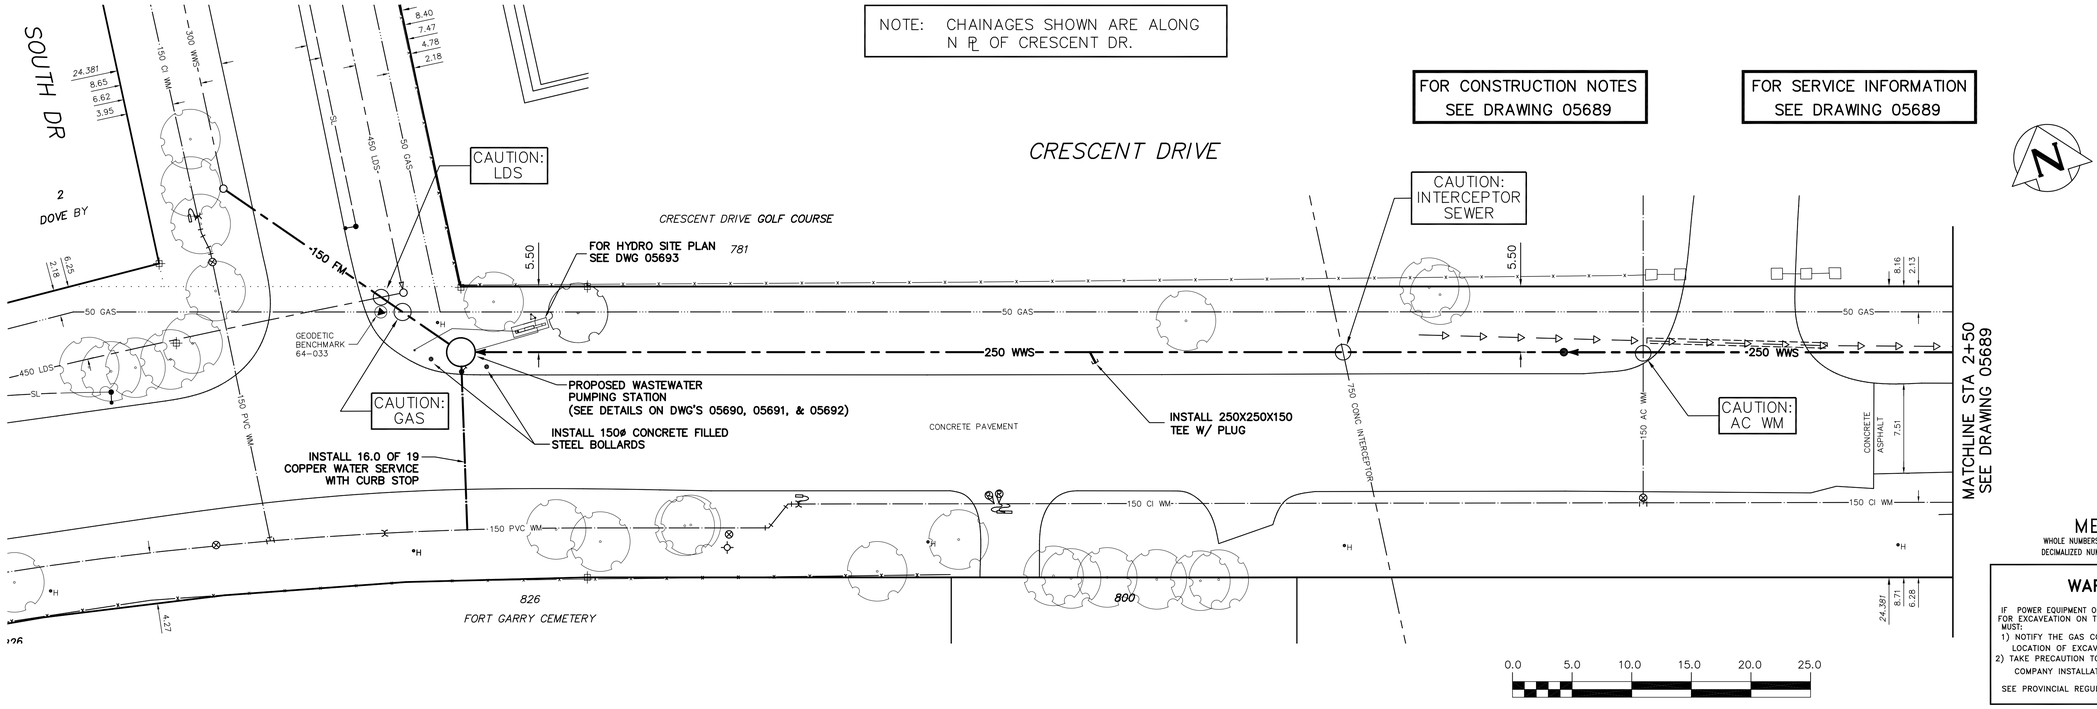

0.0 5.0 10.0 15.0 20.0 25.0

METRIC

WHOLE NUMBERS INDICATE MILLIMETRES
DECIMALIZED NUMBERS INDICATE METRES

WARNING

IF POWER EQUIPMENT OR EXPLOSIVES ARE TO BE USED FOR EXCAVEATION ON THIS PROJECT THE CONTRACTOR MUST:

1) NOTIFY THE GAS COMPANY OF THE PROPOSED LOCATION OF EXCAVEATION.
2) TAKE PRECAUTION TO AVEOID DAMAGE TO GAS COMPANY INSTALLATIONS.

SEE PROVINCIAL REGULATION 210/72 FOR DETAILS

PROPOSED	LEGEND–PLAN	EXISTING	PROPOSED	LEGEND–PLAN	EXISTING	PROPOSED	LEGEND–PROFILE	EXISTING
200 WM	WATERMAIN	200 WM		SL , HYDRO		150 WM	WATERMAIN	150 WM
	HYDRANT			MTS			HYDRANT	
	VALVE			TRAFFIC SIGNALS			VALVE	
525 LDS	LAND DRAINAGE SEWER	525 LDS	50 GAS	GAS	50 GAS	300 LDS	LAND DRAINAGE SEWER	300 LDS
375 WWS	WASTEWATER SEWER	375 WWS		SURVEY BAR		250 WWS	WASTEWATER SEWER	250 WWS
	MANHOLE			FENCE			℄ PROFILE	
	CATCH BASIN			POLE – HYDRO, MTS			GROUND ABOVE PIPE	
	CURB INLET			CURB STOP			℄ DITCH (NORTH & WEST)	
	JUNCTIONS			GUY ANCHOR			℄ DITCH (SOUTH & EAST)	
	CULVERT			LIGHT STANDARD			GUTTER (NORTH & WEST)	
	ANODE			TREE			GUTTER (SOUTH & EAST)	

LOCATION APPROVED
UNDERGROUND STRUCTURES

SUPV. U/G STRUCTURES COMMITTEE _____ DATE _____

NOTE:

LOCATION OF UNDERGROUND STRUCTURES AS SHOWN ARE BASED ON THE BEST INFORMATION AVAILABLE BUT NO GUARANTEE IS GIVEN THAT ALL EXISTING UTILITIES ARE SHOWN OR THAT THE GIVEN LOCATIONS ARE EXACT. CONFIRMATION OF EXISTENCE AND EXACT LOCATION OF ALL SERVICES MUST BE OBTAINED FROM THE INDIVIDUAL UTILITIES BEFORE PROCEEDING WITH CONSTRUCTION.

B.M. ELEV. | FIELD BOOK #:

POSTED TO LBIS

NO.	REVISIONS	DATE	BY

CITY OF WINNIPEG
WATER AND WASTE
ENGINEERING DIVISION

DESIGNED BY	DB	CHECKED BY	TW
DRAWN BY	CJH	APPROVED BY	KZ
HOR. SCALE	1:250	RELEASED FOR CONSTRUCTION	
VERTICAL	1:50		
DATE	2005 09 29	DATE	

ENGINEER'S SEAL

ORIGINAL SIGNED BY K.R. ZUREK 05/09/29

BID OPPORTUNITY: 576–2005
FILENAME : CRESCENT_DR_WWS.dwg
PLOT DATE: 2005 09 29

Winnipeg

THE CITY OF WINNIPEG
WATER AND WASTE DEPARTMENT

2005 CRESCENT DRIVE WASTEWATER SEWER AND PUMPING STATION CONSTRUCTION

WASTEWATER SEWER

SOUTH DRIVE TO
125 m E OF SOUTH DRIVE

SHEET 1 OF 9

CITY DRAWING NUMBER

05688