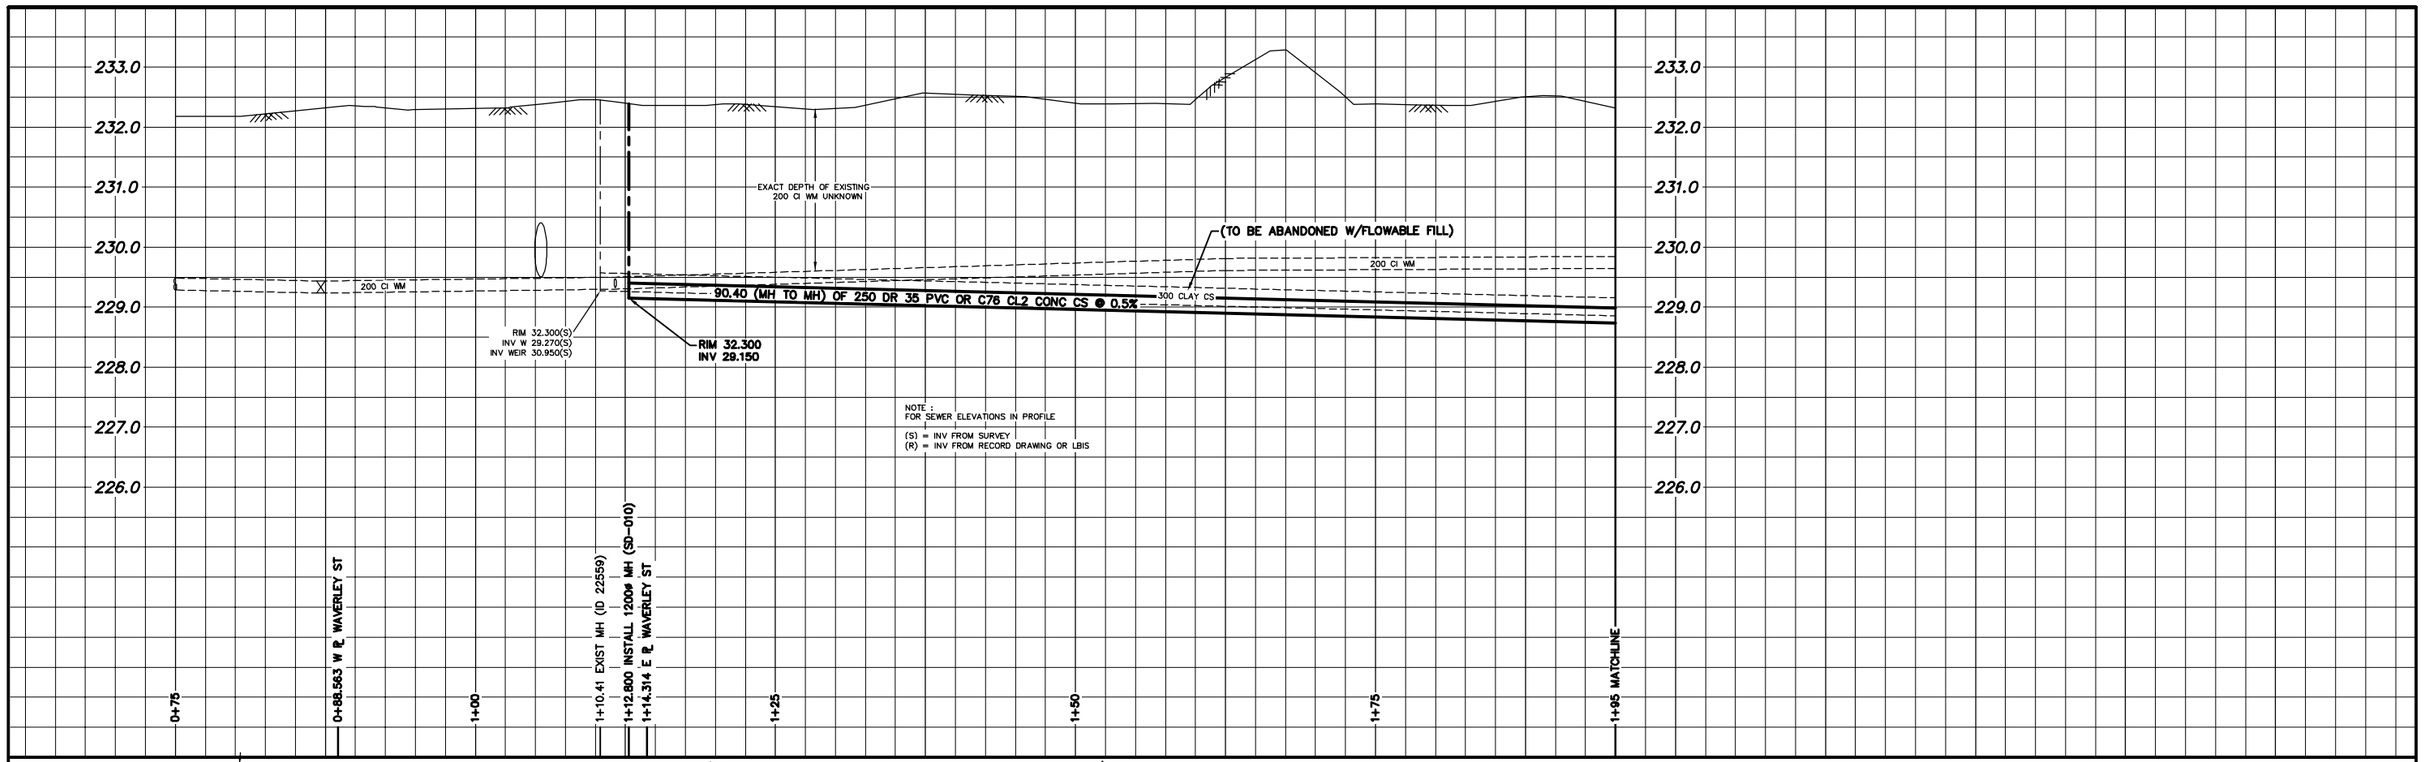

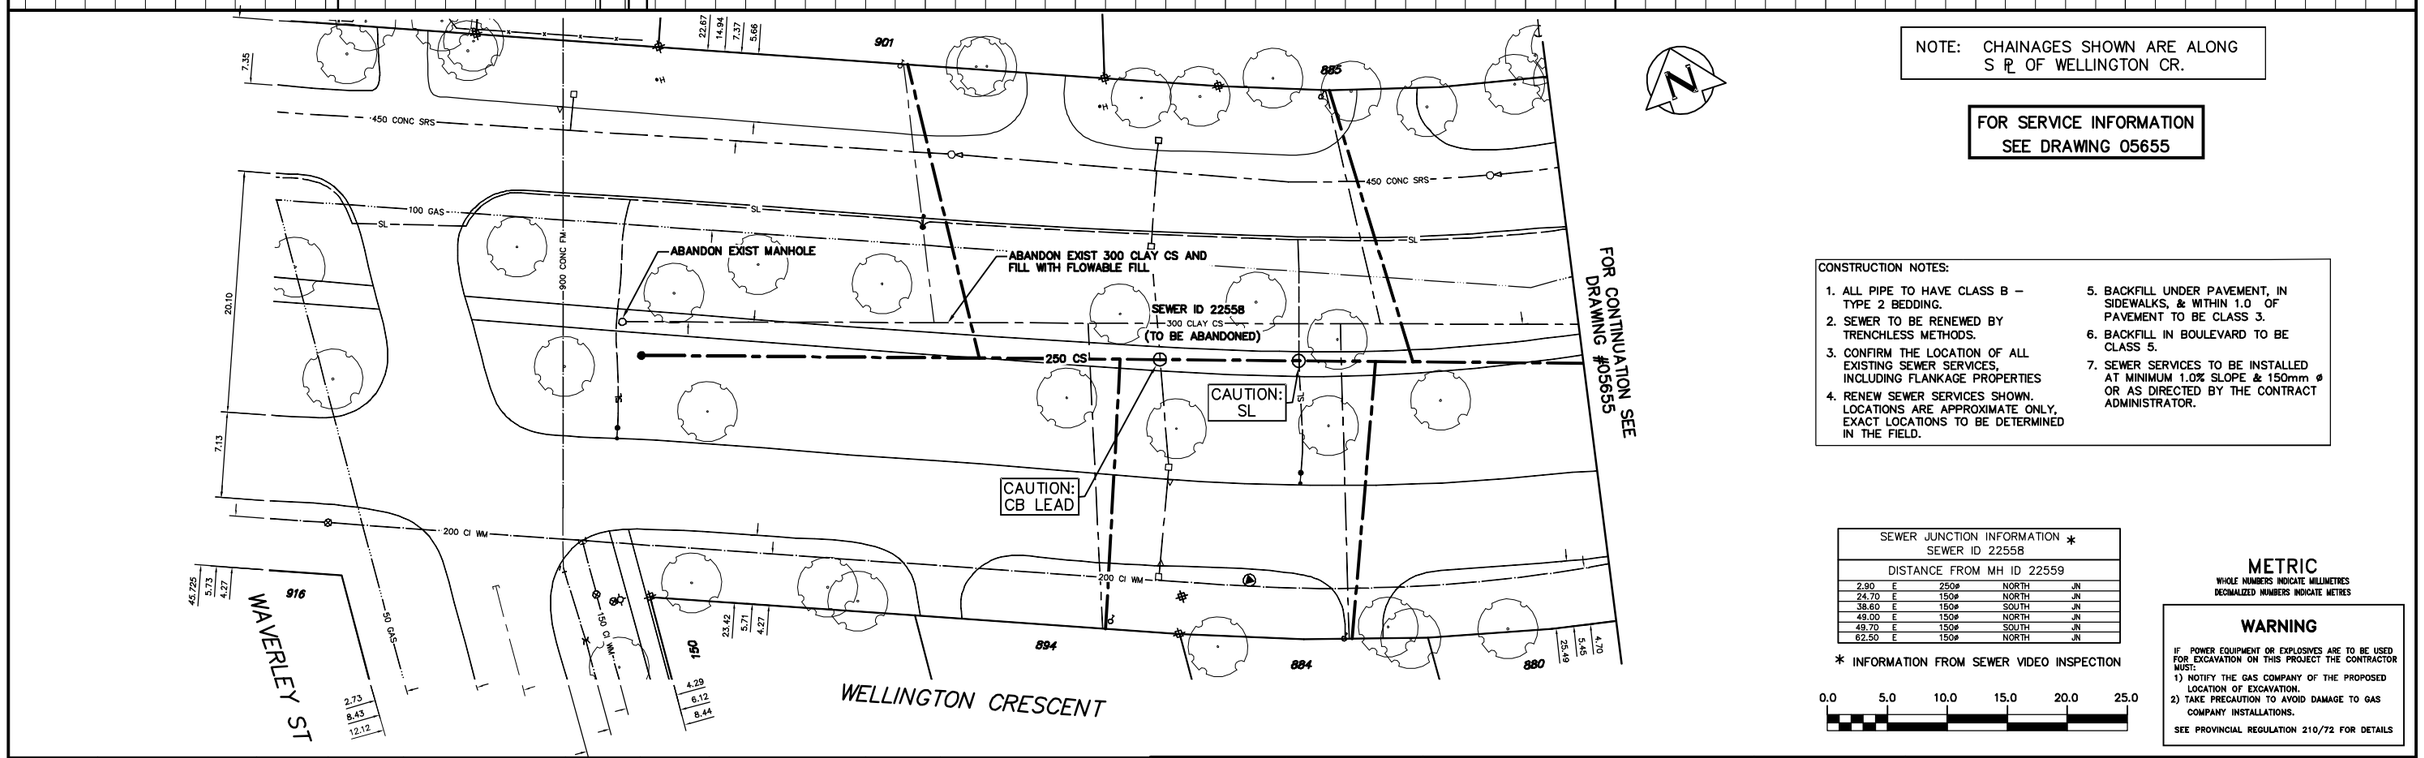

NOTE: CHAINAGES SHOWN ARE ALONG S ℄ OF WELLINGTON CR.

FOR SERVICE INFORMATION SEE DRAWING 05655

CONSTRUCTION NOTES:

1. ALL PIPE TO HAVE CLASS B – TYPE 2 BEDDING.
2. SEWER TO BE RENEWED BY TRENCHLESS METHODS.
3. CONFIRM THE LOCATION OF ALL EXISTING SEWER SERVICES, INCLUDING FLANKAGE PROPERTIES
4. RENEW SEWER SERVICES SHOWN. LOCATIONS ARE APPROXIMATE ONLY, EXACT LOCATIONS TO BE DETERMINED IN THE FIELD.
5. BACKFILL UNDER PAVEMENT, IN SIDEWALKS, & WITHIN 1.0 OF PAVEMENT TO BE CLASS 3.
6. BACKFILL IN BOULEVARD TO BE CLASS 5.
7. SEWER SERVICES TO BE INSTALLED AT MINIMUM 1.0% SLOPE & 150mm ø OR AS DIRECTED BY THE CONTRACT ADMINISTRATOR.

SEWER JUNCTION INFORMATION * SEWER ID 22558B

DISTANCE FROM MH ID 22559				
2.90	E	250ø	NORTH	JN
24.70	E	150ø	NORTH	JN
38.60	E	150ø	SOUTH	JN
49.00	E	150ø	NORTH	JN
49.70	E	150ø	SOUTH	JN
62.50	E	150ø	NORTH	JN

* INFORMATION FROM SEWER VIDEO INSPECTION

0.0 5.0 10.0 15.0 20.0 25.0

METRIC
WHOLE NUMBERS INDICATE MILLIMETRES
DECIMALIZED NUMBERS INDICATE METRES

WARNING

IF POWER EQUIPMENT OR EXPLOSIVES ARE TO BE USED FOR EXCAVATION ON THIS PROJECT THE CONTRACTOR MUST:
1) NOTIFY THE GAS COMPANY OF THE PROPOSED LOCATION OF EXCAVATION.
2) TAKE PRECAUTION TO AVOID DAMAGE TO GAS COMPANY INSTALLATIONS.

SEE PROVINCIAL REGULATION 210/72 FOR DETAILS

EXISTING	LEGEND–PLAN	PROPOSED	EXISTING	LEGEND–PLAN	PROPOSED	EXISTING	LEGEND–PROFILE	PROPOSED
200 WM	WATERMAIN	200 WM		SL , HYDRO		150 WM	WATERMAIN	150 WM
	HYDRANT			MTS			HYDRANT	
	VALVE			TRAFFIC SIGNALS			VALVE	
525 LDS	LAND DRAINAGE SEWER	525 LDS	50 GAS	GAS	50 GAS	300 LDS	LAND DRAINAGE SEWER	300 LDS
375 WWS	WASTEWATER SEWER	375 WWS		SURVEY BAR		250 WWS	WASTEWATER SEWER	250 WWS
	MANHOLE			FENCE			℄ PROFILE	
	CATCH BASIN			POLE – HYDRO, MTS			GROUND ABOVE PIPE	
	CURB INLET			CURB STOP			℄ DITCH (NORTH & WEST)	
	JUNCTIONS			GUY ANCHOR			℄ DITCH (SOUTH & EAST)	
	CULVERT			LIGHT STANDARD			GUTTER (NORTH & WEST)	
	ANODE			TREE			GUTTER (SOUTH & EAST)	

LOCATION APPROVED
UNDERGROUND STRUCTURES

SUPV. U/G STRUCTURES COMMITTEE — DATE

NOTE:
LOCATION OF UNDERGROUND STRUCTURES AS SHOWN ARE BASED ON THE BEST INFORMATION AVAILABLE BUT NO GUARANTEE IS GIVEN THAT ALL EXISTING UTILITIES ARE SHOWN OR THAT THE GIVEN LOCATIONS ARE EXACT. CONFIRMATION OF EXISTENCE AND EXACT LOCATION OF ALL SERVICES MUST BE OBTAINED FROM THE INDIVIDUAL UTILITIES BEFORE PROCEEDING WITH CONSTRUCTION.

B.M. ELEV. — FIELD BOOK #

POSTED TO LBIS

NO.	REVISIONS	DATE	BY

CITY OF WINNIPEG
WATER AND WASTE
ENGINEERING DIVISION

DESIGNED BY	SC	CHECKED BY	TW
DRAWN BY	CJH/PB	APPROVED BY	TW
HOR. SCALE	1:250	RELEASED FOR CONSTRUCTION	
VERTICAL	1:50		
DATE	2005 10 14	DATE	

ENGINEER'S SEAL

ORIGINAL SIGNED BY S.R.J. COURNOYER 05/10/14

TENDER No. 577–2005
FILENAME : 05655_05656.dwg
PLOT DATE: 2005 10 14

Winnipeg

THE CITY OF WINNIPEG
WATER AND WASTE DEPARTMENT

2005 COMBINED SEWER RENEWALS AND SEWER REPAIRS

WELLINGTON CRESCENT (CL)

MH AT N ℄ WAVERLEY STREET TO MH AT OXFORD STREET

SHEET 4 OF 15

CITY DRAWING NUMBER

05656