SHEET: COW-A1 (05/2005)

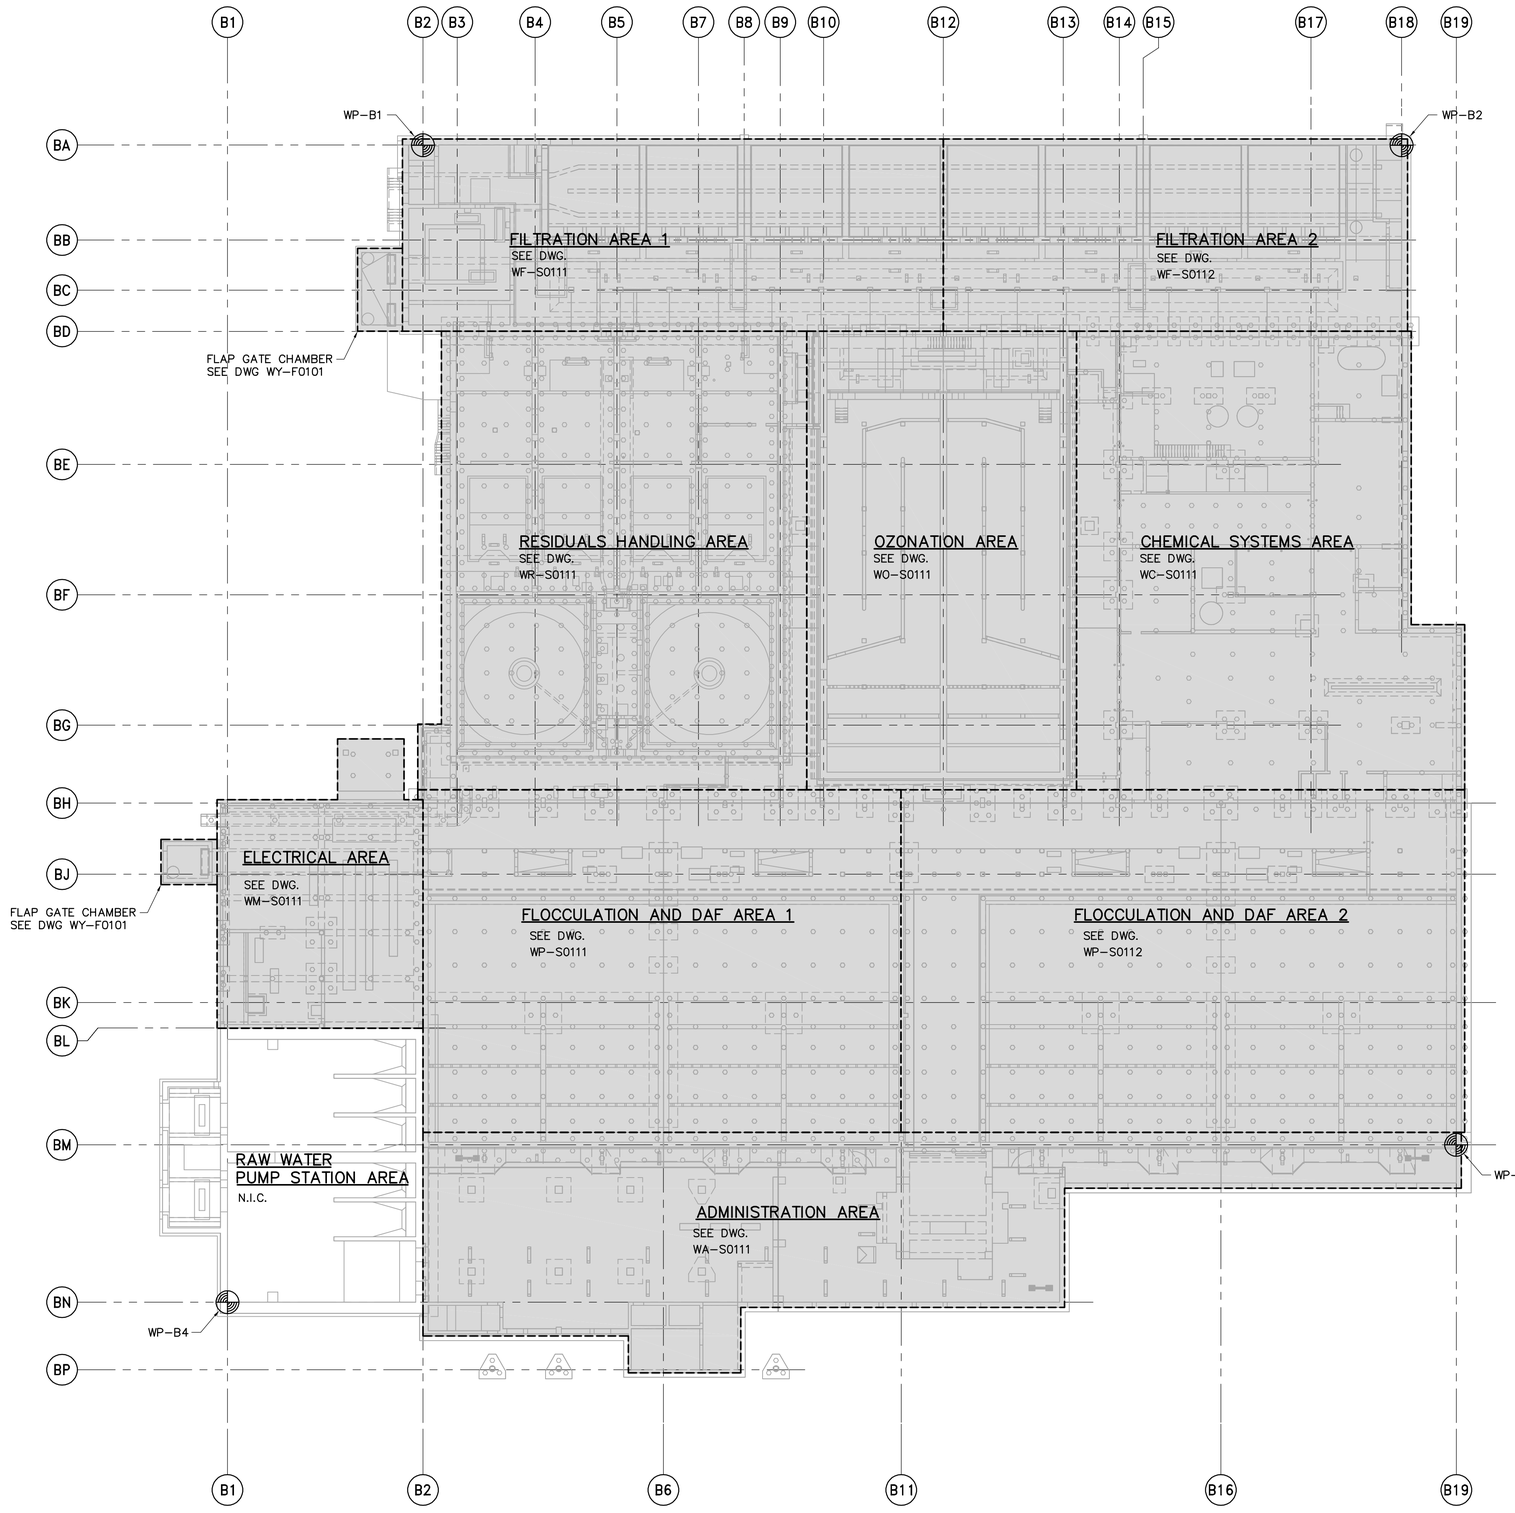

WP	NORTHING	EASTING
B1	5524106.095	647902.820
B2	5524055.454	647984.054
B3	5523969.679	647936.880
B4	5524020.193	647826.745

NOTE:

FOR SURVEY DATA SEE DRAWING NO. WM-C0165.
"FOR INFORMATION ONLY, NOT IN CONTRACT"

FIRST FLOOR PLAN
1:300

FOUNDATIONS AND CONCRETE STRUCTURES CONTRACT 583-2005

SCALE 1:300 METRES 0 6 12 18 24 30

SCALE 1:1 MILLIMETRES 0 20 40 60 80 100

APEGM
Certificate of Authorization
CH2M HILL Canada Ltd.
No. 1441 Expiry: April 30, 2006

NO.	REVISIONS	DATE	BY
00	ISSUED FOR TENDER	2006/02/03	JC

B.M. ELEV.

CH2MHILL Fredericksen Cooper ARCHITECTS — EarthTech A Tyco International Ltd. Company

DESIGNED BY	JC	CHECKED BY	AP
DRAWN BY	MS	APPROVED BY	DJT
SCALE:	1:300	RELEASED FOR CONSTRUCTION BY:	R. SOROKOWSKI
DATE	2005/09/21	DATE	2006/02/08

ENGINEER'S SEAL
ORIGINAL SIGNED BY
D. KRUGER
2006/02/06

CONSULTANT DRAWING NO.
WB-S0110

Winnipeg

THE CITY OF WINNIPEG
WATER AND WASTE DEPARTMENT
ENGINEERING DIVISION

WATER TREATMENT PLANT
MAIN BUILDING
FOUNDATIONS AND CONCRETE STRUCTURES

STRUCTURAL

FIRST FLOOR KEY PLAN

CITY FILE NUMBER
SHEET OF
CITY DRAWING NUMBER
1-0601B-A-S0110-001-00D

Last Save: 2006-02-03 1:09 PM

C:\DOCUMENTS AND SETTINGS\SEVERITT\MY DOCUMENTS\NDMPROJ\321352 - WINNIPEGWTP\DN_WB-S0110_CH2M.DWG