SHEET: COW-A1 (05/2005)

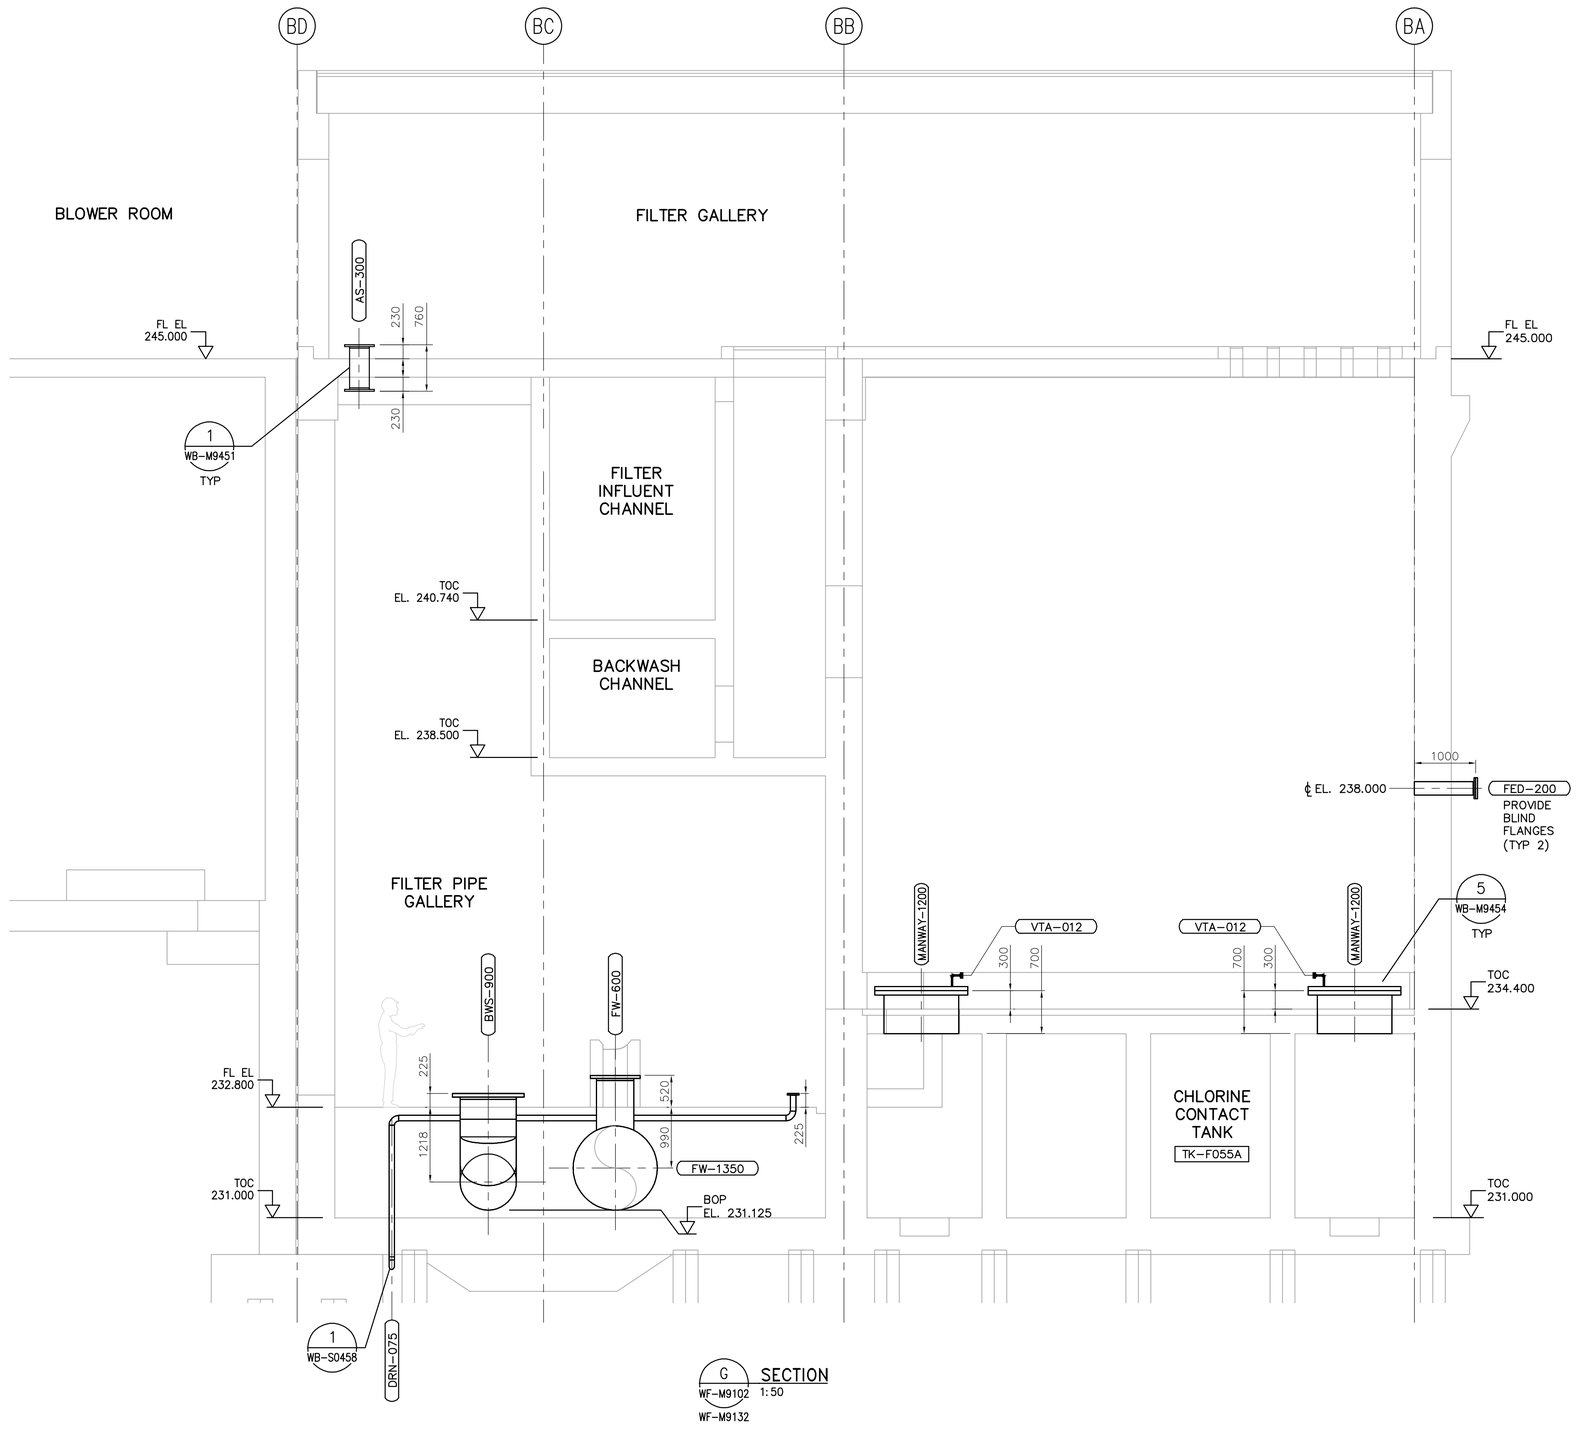

SCALE 1:50 METRES 0 1 2 3 4 5

SCALE 1:1 MILLIMETRES 0 20 40 60 80 100

APEGM
Certificate of Authorization
CH2M HILL Canada Ltd.
No. 1441 Expiry: April 30, 2006

NO.	REVISIONS	DATE	BY
00	ISSUED FOR TENDER	2006/02/03	PW

B.M.
ELEV.

CH2MHILL
Fredericksson Cooper ARCHITECTS
EarthTech A Tyco International Ltd. Company

DESIGNED BY	TB/PW	CHECKED BY	LS
DRAWN BY	TAR/EK	APPROVED BY	DJT
SCALE:	1:50	RELEASED FOR CONSTRUCTION BY:	R. SOROKOWSKI
DATE	2005/08/15	DATE	2006/02/08

ENGINEER'S SEAL
ORIGINAL SIGNED BY
P. WOBMA
2006/02/06

CONSULTANT DRAWING NO.
WF-M9207

Winnipeg
THE CITY OF WINNIPEG
WATER AND WASTE DEPARTMENT
ENGINEERING DIVISION

WATER TREATMENT PLANT
FILTRATION
FOUNDATION AND CONCRETE STRUCTURES

PROCESS MECHANICAL
PIPE EMBEDS
FILTRATION AREA SECTION

CITY FILE NUMBER
SHEET OF
CITY DRAWING NUMBER
1-060IF-A-M9207-001-00D

Last Save: 2006-02-02 1:12 PM

C:\DOCUMENTS AND SETTINGS\SEVERITT\MY DOCUMENTS\NDMPROJ\321352 - WINNIPEGWTP\DN_WF-M9207_CH2M.DWG