SHEET: COW-A1 (05/2005)

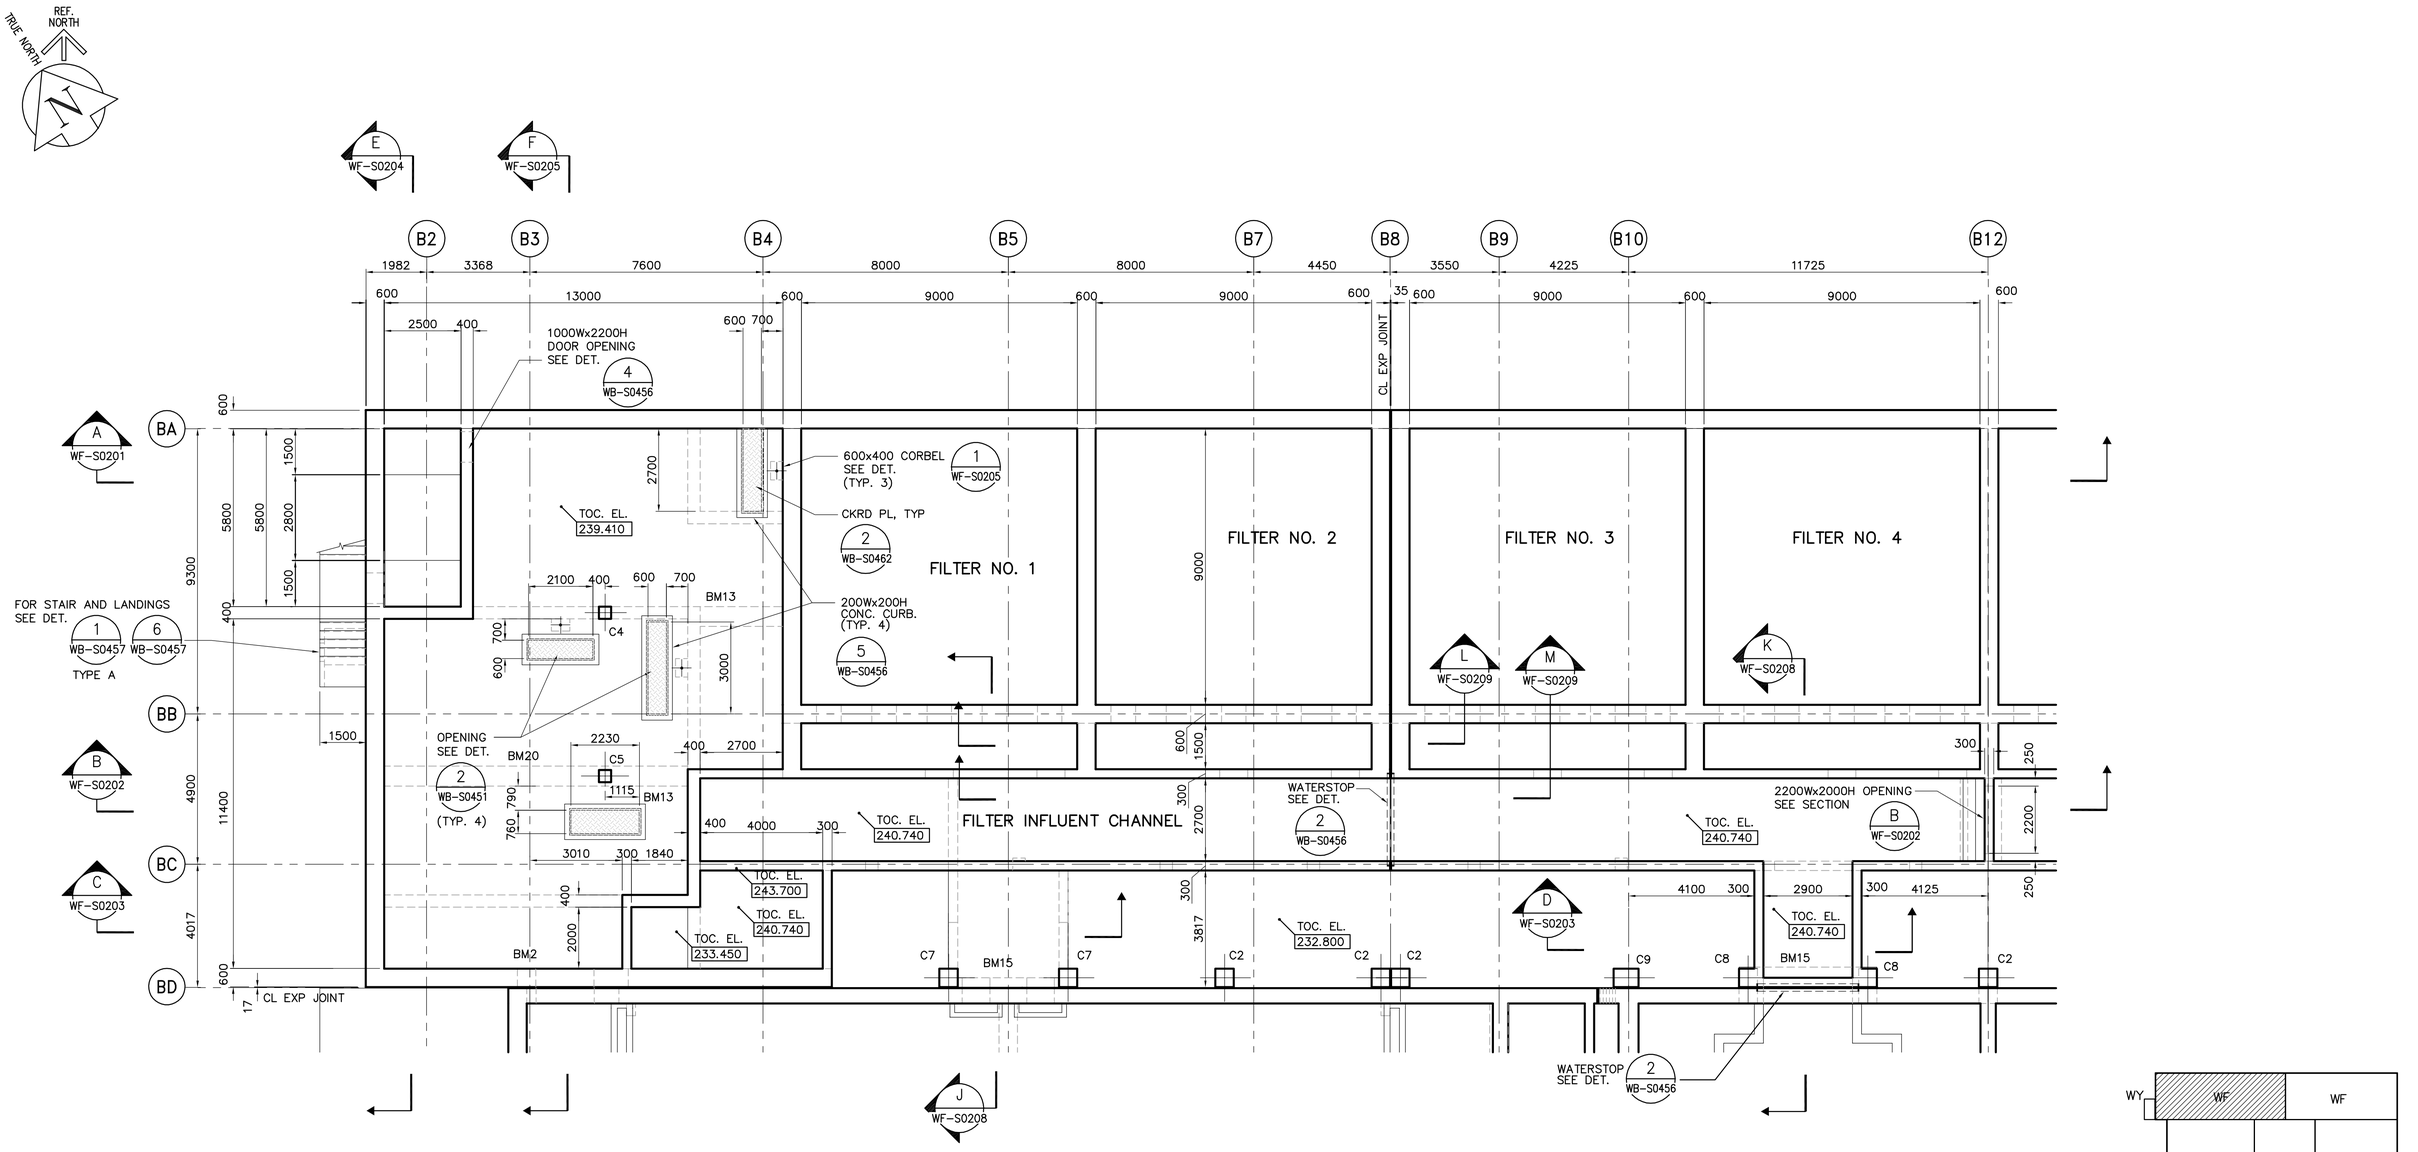

UPPER CHANNEL AT EL 240.740

1:100

NOTES:

1. CHECKER PLATES (NIC) SHOWN FOR INFORMATION ONLY.

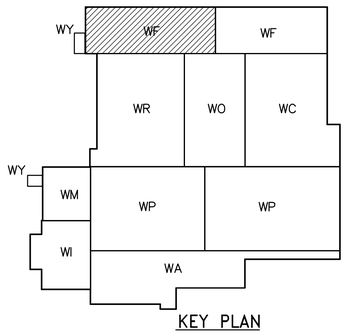

KEY PLAN

SCALE 1:100 METRES 0 2 4 6 8 10

SCALE 1:1 MILLIMETRES 0 20 40 60 80 100

APEGM
Certificate of Authorization
CH2M HILL Canada Ltd.
No. 1441 Expiry: April 30, 2006

NO.	REVISIONS	DATE	BY
00	ISSUED FOR TENDER	2006/02/03	KA

B.M. ELEV.

CH2MHILL Fredericksen Cooper ARCHITECTS — EarthTech A Tyco International Ltd. Company

DESIGNED BY	KA	CHECKED BY	AP
DRAWN BY	PM	APPROVED BY	DJT
SCALE:	1:100	RELEASED FOR CONSTRUCTION BY:	R. SOROKOWSKI
DATE	2005/08/10	DATE	2006/02/08

ENGINEER'S SEAL

ORIGINAL SIGNED BY

D. KRUGER

2006/02/06

CONSULTANT DRAWING NO.

WF-S0121

THE CITY OF WINNIPEG
WATER AND WASTE DEPARTMENT
ENGINEERING DIVISION

WATER TREATMENT PLANT
FILTRATION
FOUNDATIONS AND CONCRETE STRUCTURES

CITY FILE NUMBER

SHEET OF

STRUCTURAL
FILTRATION AREA 1
UPPER CHANNEL PLAN

CITY DRAWING NUMBER

1-0601F-A-S0121-001-00D

Last Save: 2006-02-02 4:51 PM

C:\DOCUMENTS AND SETTINGS\SEVERITT\MY DOCUMENTS\NDMPROJ\321352 - WINNIPEGWTP\DN_WF-S0121_CH2M.DWG