SHEET: COW-A1 (05/2005)

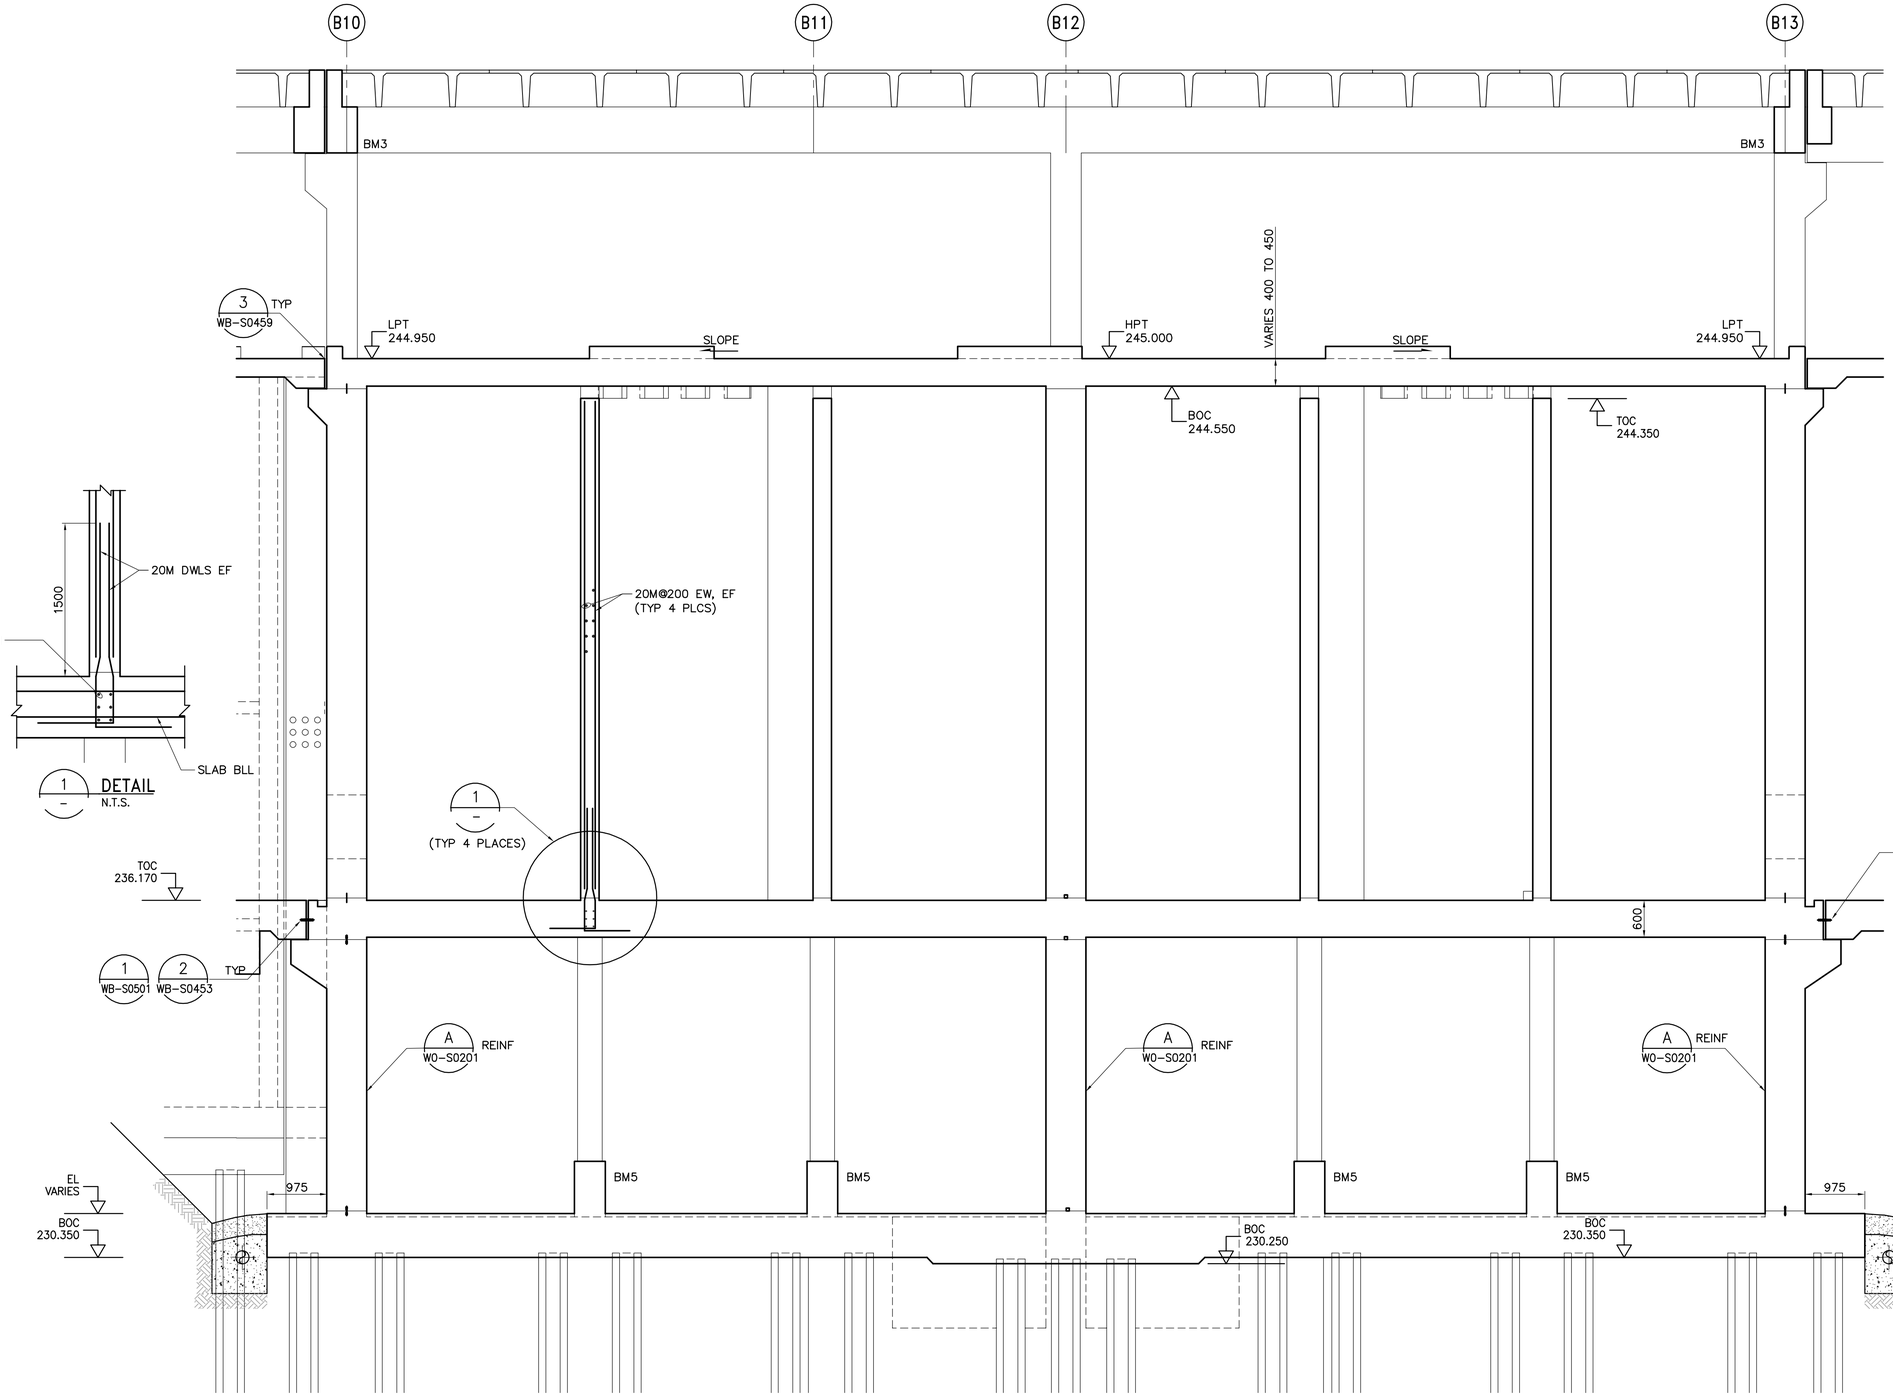

B SECTION WO-S0101 1:50

WO-S0111, WO-S0121
WO-S0131, WO-S0141, WO-S0146

SCALE 1:50
SCALE 1:1
METRES 0 1 2 3 4 5
MILLIMETRES 0 20 40 60 80 100

NOTES:

1. SEE PLANS FOR SLAB REINFORCEMENT.
2. DRAINAGE AND FILL DETAILS SHOWN HERE APPLY AROUND THREE SIDES OF THE OZONATION AREA.

APEGM
Certificate of Authorization
CH2M HILL Canada Ltd.
No. 1441 Expiry: April 30, 2006

B.M. ELEV.

NO.	REVISIONS	DATE	BY
00	ISSUED FOR TENDER	2006/02/03	MH

CH2MHILL
Fredericksson Cooper ARCHITECTS
EarthTech A Tyco International Ltd. Company

DESIGNED BY	MH	CHECKED BY	AP
DRAWN BY	RL	APPROVED BY	DJT
SCALE:	1:50	RELEASED FOR CONSTRUCTION BY:	R. SOROKOWSKI
DATE	2005/08/10	DATE	2006/02/08

ENGINEER'S SEAL
ORIGINAL SIGNED BY
D. KRUGER
2006/02/06

CONSULTANT DRAWING NO.
WO-S0202

Winnipeg
THE CITY OF WINNIPEG
WATER AND WASTE DEPARTMENT
ENGINEERING DIVISION

WATER TREATMENT PLANT
OZONE
FOUNDATIONS AND CONCRETE STRUCTURES
STRUCTURAL
OZONATION AREA
SECTION

CITY FILE NUMBER
SHEET OF
CITY DRAWING NUMBER
1-0601O-A-S0202-001-00D

Last Save: 2006-02-01 6:34 PM

C:\DOCUMENTS AND SETTINGS\SEVERITT\MY DOCUMENTS\NDMPROJ\321352 - WINNIPEGWTP\DN_WO-S0202_CH2M.DWG