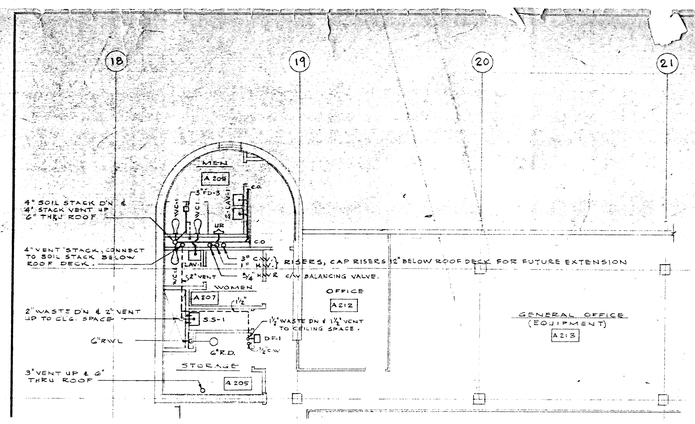

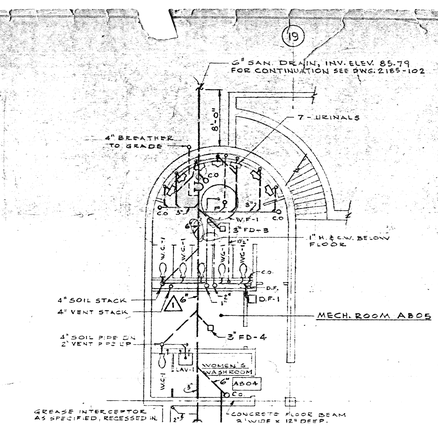

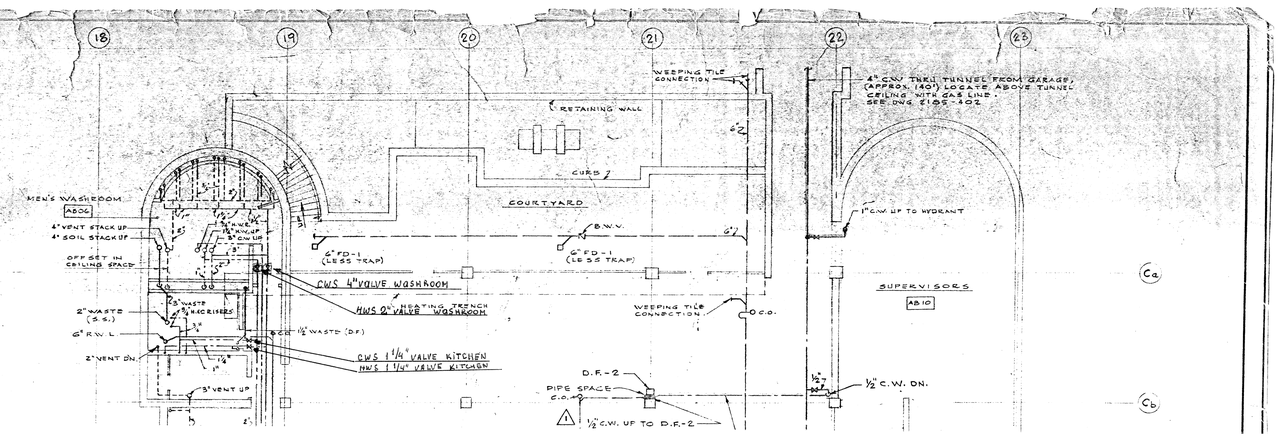

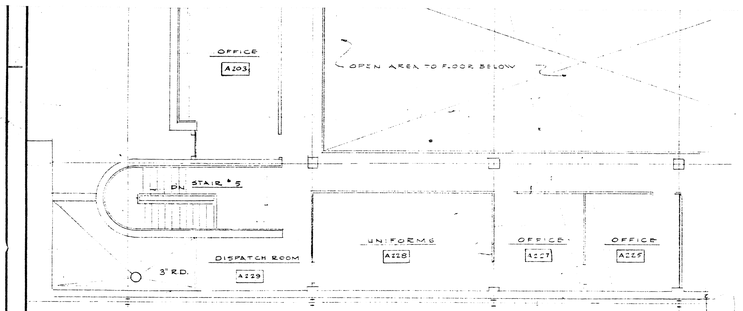

SECOND FLOOR PLAN
SCALE 1/8" = 1'-0"

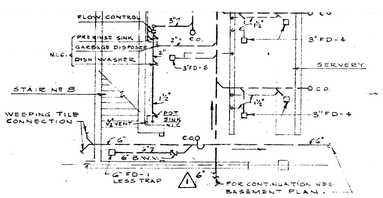

PART BASEMENT FLOOR PLAN
SCALE 1/8" = 1'-0"

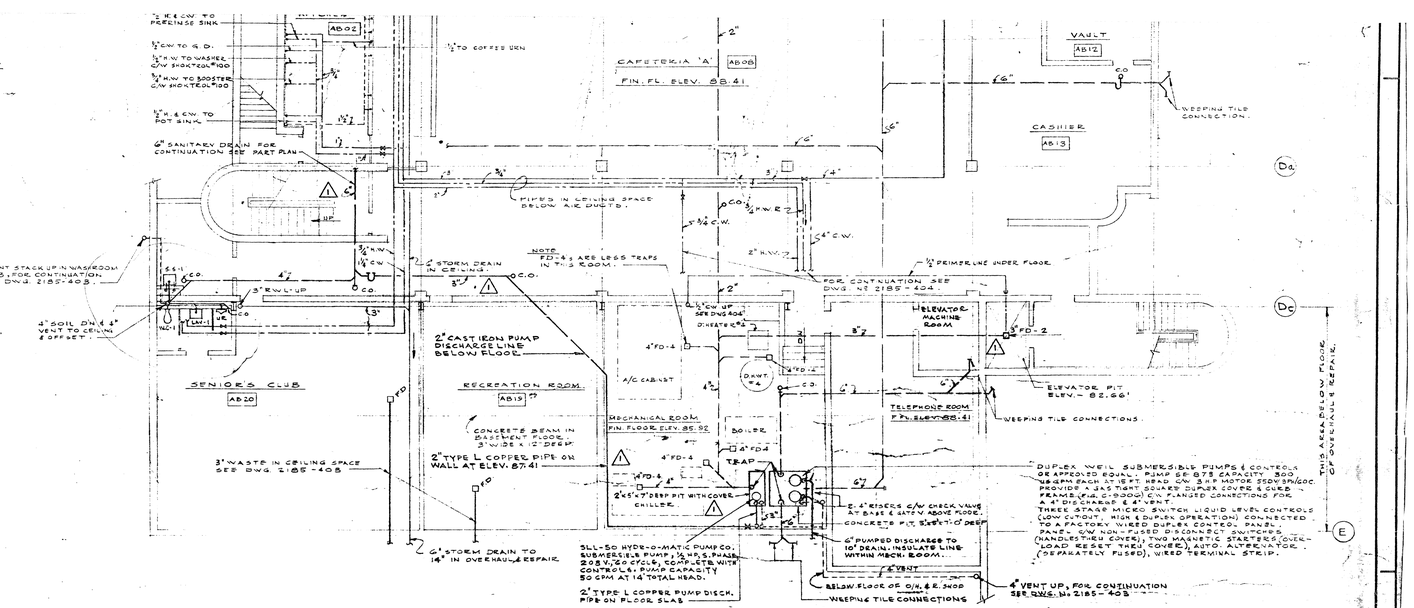

BASEMENT FLOOR PLAN
SCALE 1/8" = 1'-0"

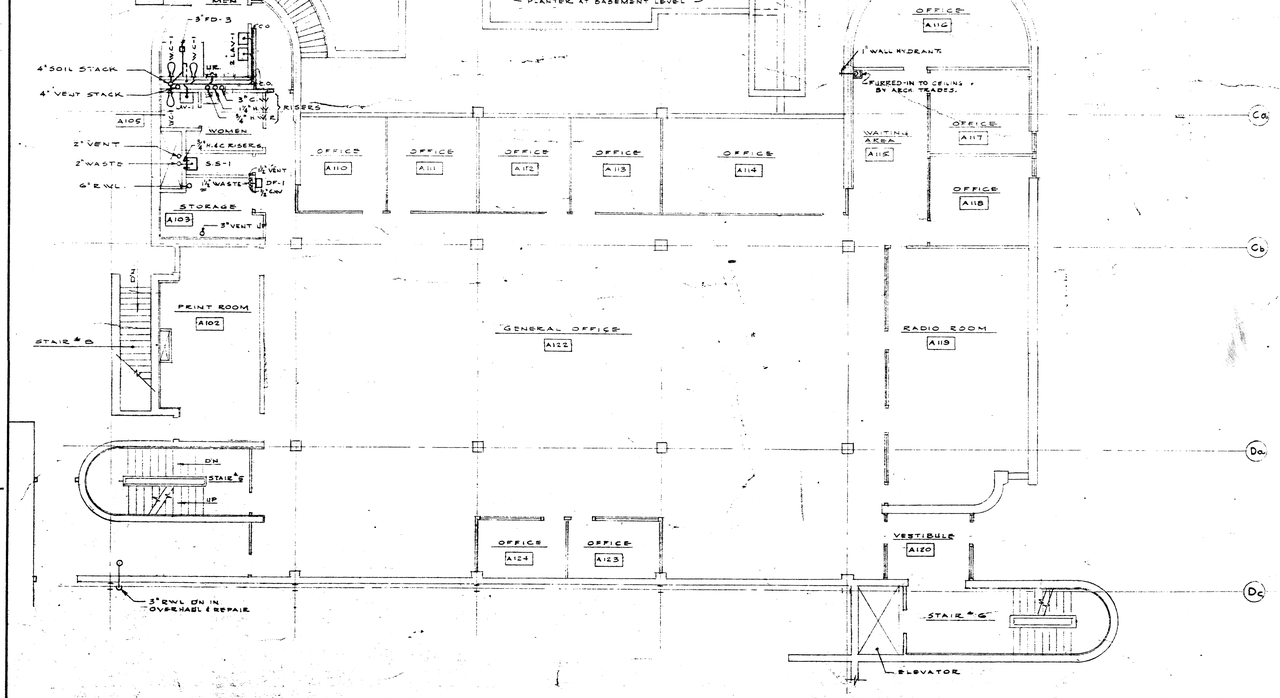

MAIN FLOOR PLAN
SCALE 1/8" = 1'-0"

2185-406

DATE	ISSUE NO.	REV. NO.	DESCRIPTION	DRAWN BY
23/5/64	4	1	REVISED PER PROPOSED NOTICE OF CHANGES #2	J.L.
27/11/63	3		REVISED PER ADDENDUM No. 3 — FOR CONSTRUCTION	J.L.
14/11/63	2		FOR TENDER	
OCT. 2/63	1		FOR APPROVAL	

ISSUE OR REVISION

METROPOLITAN CORPORATION OF GREATER WINNIPEG
STREETS AND TRANSIT DIVISION

TRANSIT STORAGE AND SHOP FACILITIES

ADMINISTRATION BUILDING
PLUMBING & DRAINAGE
BASEMENT, MAIN & SECOND FLOOR — PLAN & DETAILS

CONSULTING PROFESSIONAL ENGINEERS
A. D. MARGISON AND ASSOCIATES LIMITED
1853 & 1861 PORTAGE AVE., BOX 8155, STATION A, WINNIPEG, MANITOBA

ARCHITECTS
Waisman Ross + Blankstein Copp Gillmor Hanna
10 DONALD STREET, WINNIPEG, MANITOBA

REGISTERED PROFESSIONAL ENGINEER — J. T. F. THORPE — PROVINCE OF MANITOBA

LICENSED TO PRACTICE IN THE PROVINCE OF MANITOBA
My License Expires 30 JUNE 1965

APPD. — DEPUTY DIRECTOR OF STREETS AND TRANSIT

DRAWN BY J. L.
CHECKED J. T. F.
FILE NO.

DATE AUGUST '63
SCALE 1/8" = 1'-0"
DRG. NO. 2185-406
MECHANICAL