KU-29-664

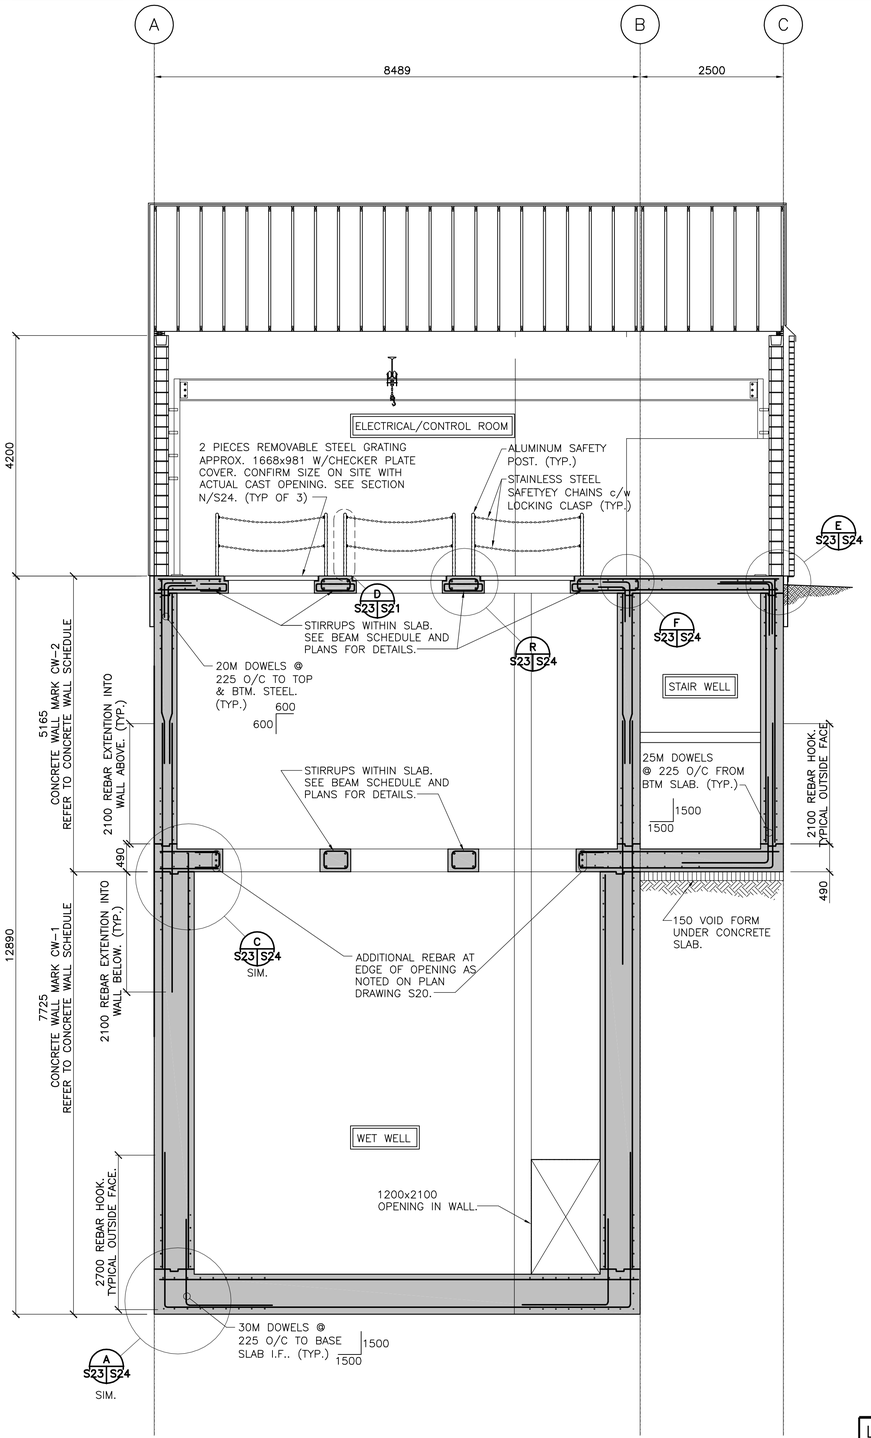

C S19 S23 C S20 S23 BUILDING SECTION 1:50

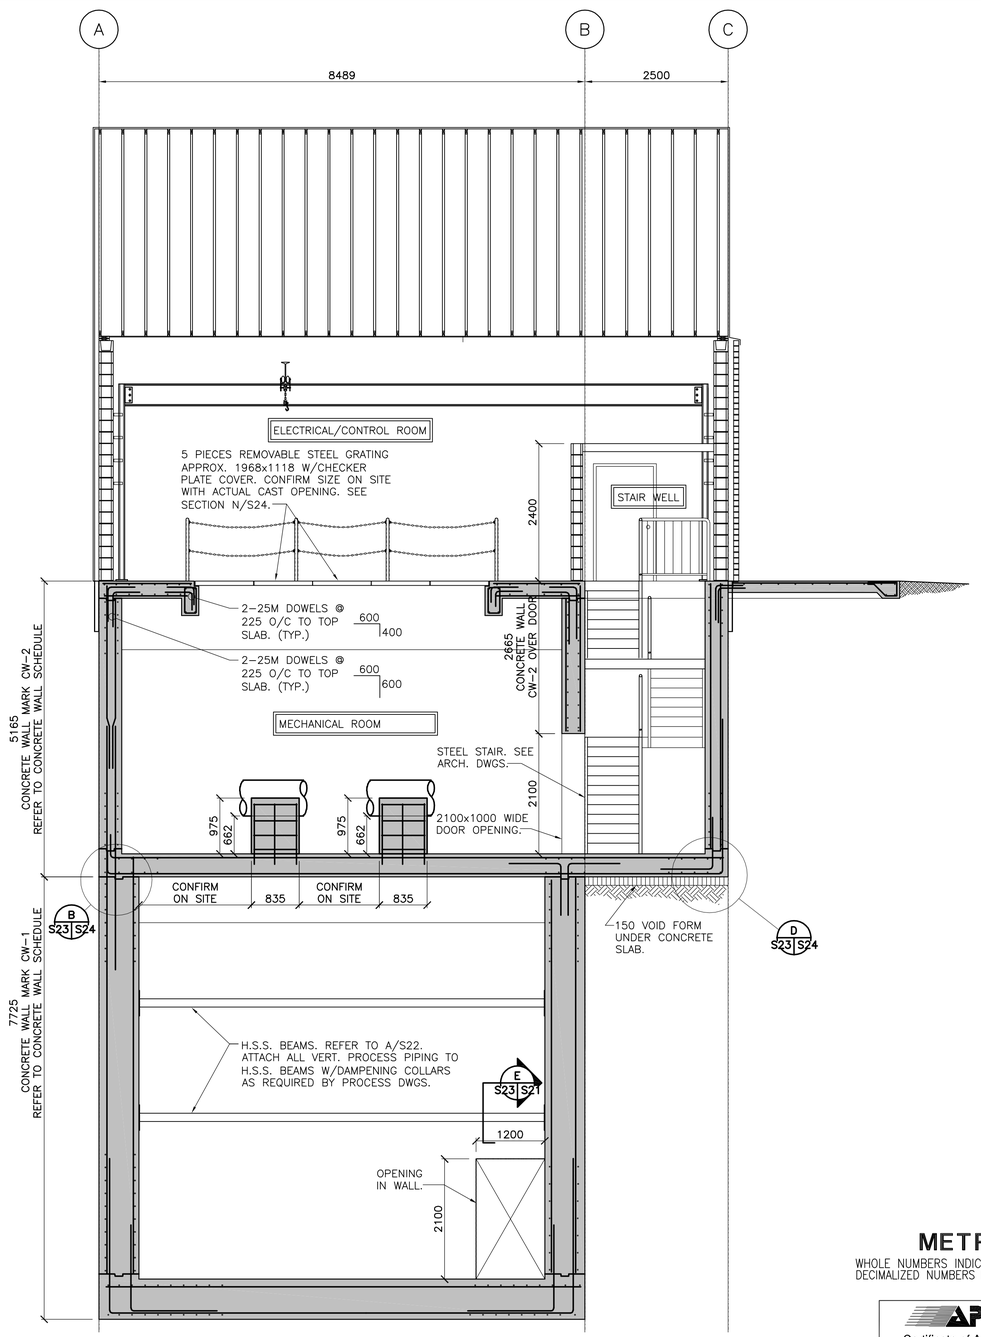

D S19 S23 D S20 S23 BUILDING SECTION 1:50

METRIC
WHOLE NUMBERS INDICATE MILLIMETRES
DECIMALIZED NUMBERS INDICATE METRES

APEGM
Certificate of Authorization
Stantec Consulting Ltd.
No. 1301 Expiry: April 30, 2006

LOCATION APPROVED
UNDERGROUND STRUCTURES

SUPV. U/G STRUCTURES COMMITTEE — DATE

NOTE:
LOCATION OF UNDERGROUND STRUCTURES AS SHOWN ARE BASED ON THE BEST INFORMATION AVAILABLE BUT NO GUARANTEE IS GIVEN THAT ALL EXISTING UTILITIES ARE SHOWN OR THAT THE GIVEN LOCATIONS ARE EXACT. CONFIRMATION OF EXISTENCE AND EXACT LOCATION OF ALL SERVICES MUST BE OBTAINED FROM THE INDIVIDUAL UTILITIES BEFORE PROCEEDING WITH CONSTRUCTION.

B.M. ELEV.

NO.	REVISIONS	DATE	BY
2	ISSUED FOR TENDER	05.12.09	K.W.C.
1	ISSUED FOR CLIENT REVIEW	05.11.24	K.W.C.
0	ISSUED FOR CLIENT REVIEW	05.10.14	K.W.C.

Stantec
Stantec Consulting Ltd.
905 Waverley Street, Winnipeg, Manitoba
Tel 204-489-5900 Fax 204-453-9012

DESIGNED BY	P.W.	CHECKED BY	K.W.C.
DRAWN BY	V.J.F.	APPROVED BY	W.S.
HOR. SCALE:	AS SHOWN	AUTHORIZED BY:	DATE
VERTICAL:		R. FINGAS	05.12.09
DATE	05.09.13	R. FINGAS, P. ENG. BRIDGE PROJECTS ENGINEER	

ENGINEER'S SEAL
ORIGINAL SEALED BY K.W. CHARLESON P. ENG. 05.12.09

CONSULTANT DRAWING NO.
113703042-S23

Winnipeg
THE CITY OF WINNIPEG
PUBLIC WORKS DEPARTMENT
ENGINEERING DIVISION

KENASTON UNDERPASS
KENASTON UNDERPASS PUMPING STATION
STRUCTURAL - BUILDING SECTIONS

SHEET 8 OF 25
CAD FILE DRAWING NUMBER 113703042-S19.dwg
CITY DRAWING NUMBER P-3258-152

V:\1137\active\113703042 - Kenaston UP DESIGN\ACAD\CONTRACT 3 -Pumphouse\Structural\113703042-S19.dwg
2005-12-09 03:57PM By: bmcnabb