SHEET: COW-A1 (05/2005)

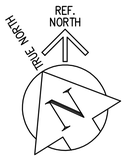

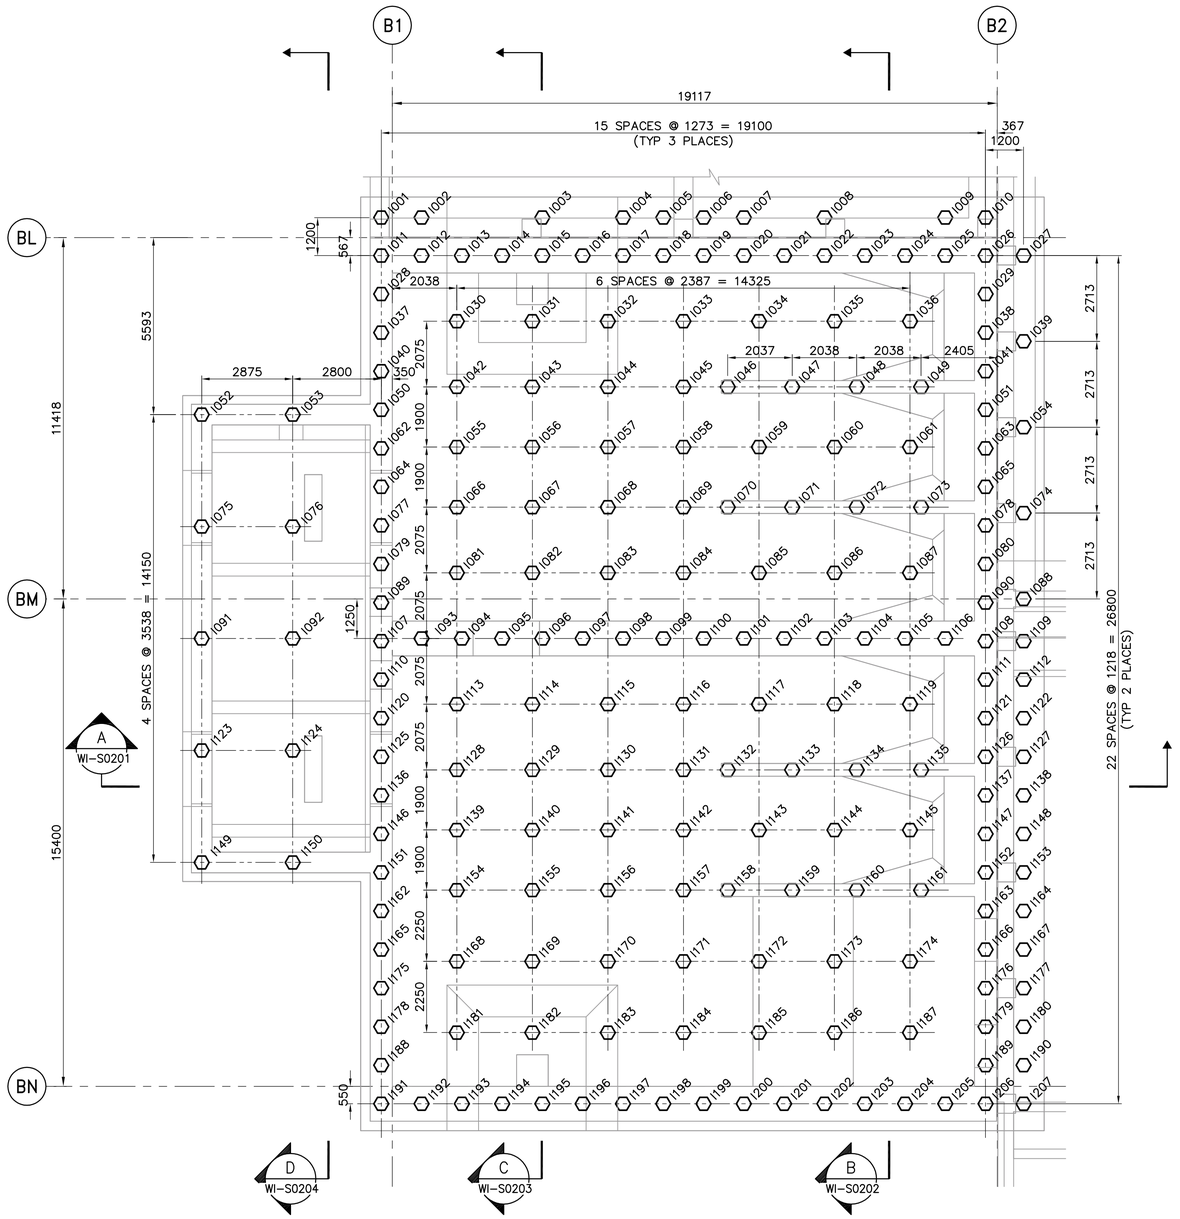

PILING PLAN
1:100

NOTE:

1. FOR GENERAL NOTES SEE DWG WB-S9001.
2. ENCASE ALL PIPING UNDER BUILDING IN CONCRETE, SEE 1 WB-S0445, 2 WB-S0445, 4 WB-S0445
   SEE MECHANICAL AND PLUMBING DWGS FOR PIPING.
3. SEE PILING SCHEDULE ON DWG WI-S0505.
4. NUMBERING OF PILES DOES NOT INDICATE SEQUENCE OF INSTALLATION.
5. ALL PILES TO BE 406ø UNO.

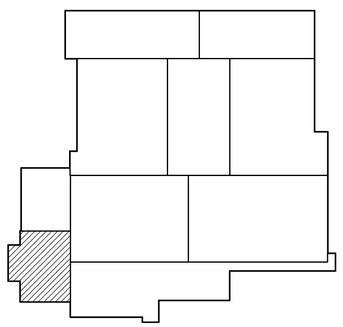

KEY PLAN

SCALE 1:100 METRES 0 2 4 6 8 10
SCALE 1:1 MILLIMETRES 0 20 40 60 80 100

APEGM
Certificate of Authorization
CH2M Hill Canada Limited (ON)
No. 1441 Expiry: April 30, 2006

NO.	REVISIONS	DATE	BY
00	ISSUED FOR TENDER	05/10/28	EL

B.M.
ELEV.

CH2MHILL / Frederickson Cooper ARCHITECTS / EarthTech A Tyco International Ltd. Company

DESIGNED BY	EL	CHECKED BY	AP
DRAWN BY	RRL	APPROVED BY	AHL
SCALE:	1:100	RELEASED FOR CONSTRUCTION BY:	R. SOROKOWSKI
DATE	2005/07/08	DATE	2005/10/28

ENGINEER'S SEAL
ORIGINAL SIGNED BY
D. KRUGER
2005/10/28

CONSULTANT DRAWING NO.
WI-F0105

THE CITY OF WINNIPEG
WATER AND WASTE DEPARTMENT
ENGINEERING DIVISION

WATER TREATMENT PLANT
FOUNDATIONS AND CONCRETE STRUCTURES 1
STRUCTURAL
RAW WATER PUMP STATION AREA
PILING PLAN

CITY FILE NUMBER
SHEET OF
CITY DRAWING NUMBER
1-0601I-B-F0105-001-00D

Last Save: 2005-10-28 3:04 PM

O:\EARTHTECH\321352WINNIPEGWTP\NDM\DESIGN\ACAD\DN_WI_F0105_CH2M.DWG