B SIZE 11" x 17" (279mm x 432mm)
PLOT: 06/01/12 11:34:32 AM
UMA FILE NAME: D265-195-02_01-C-1022_RX.dwg Saved By: kberard

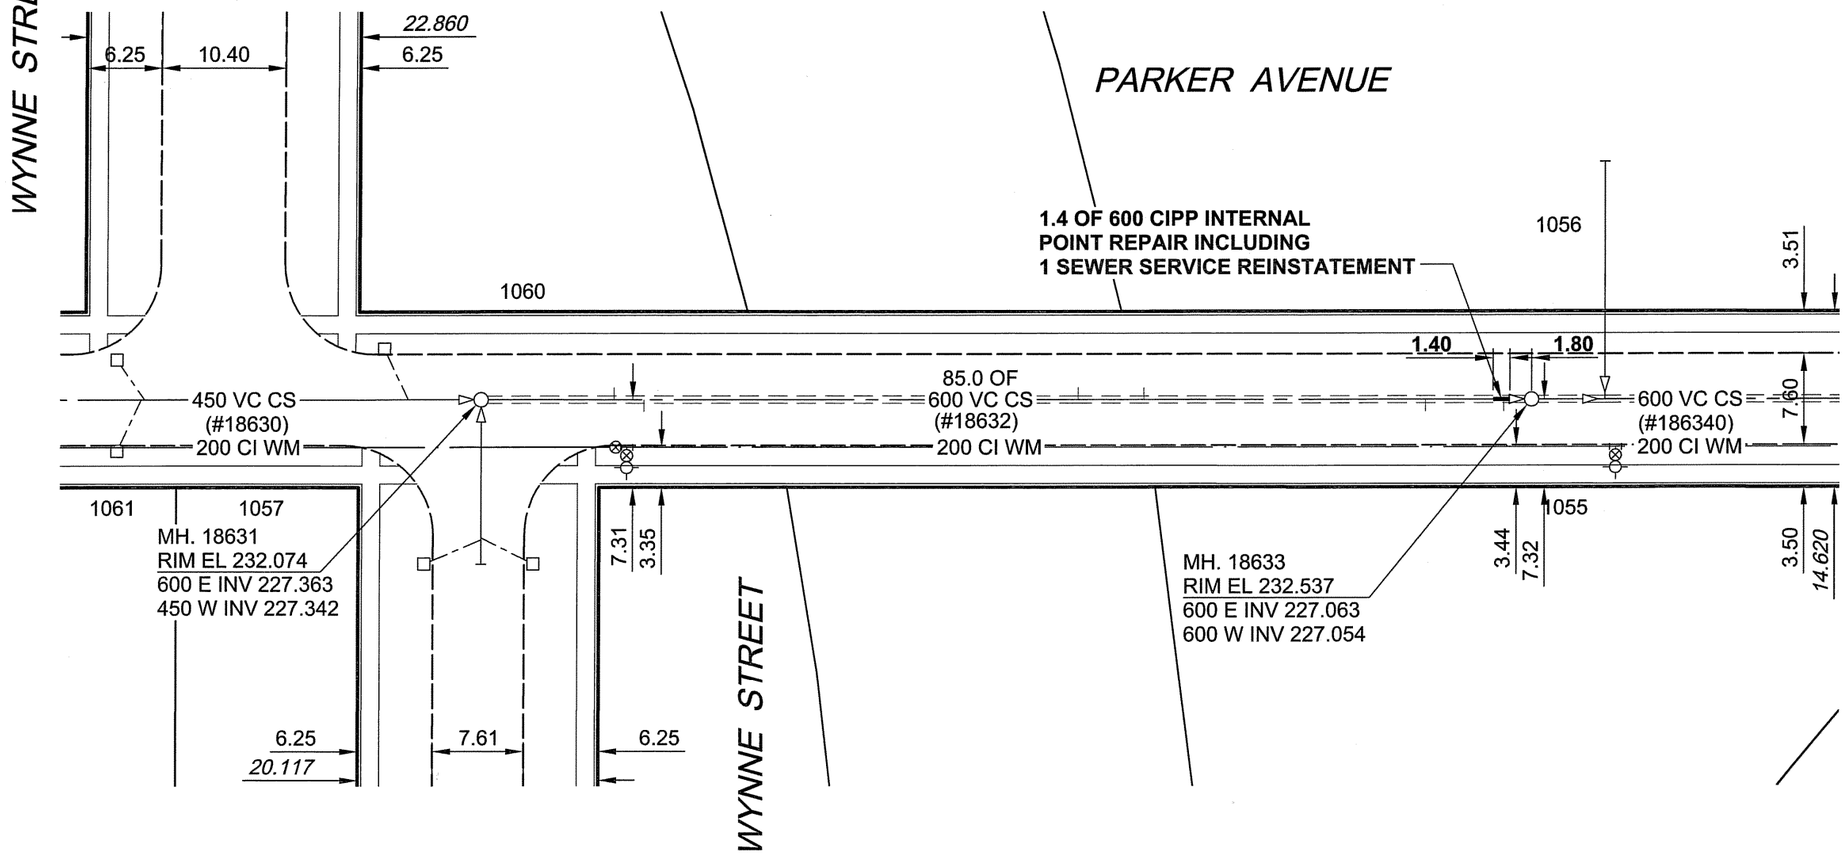

SEWER JUNCTION INFORMATION*

REF. MH	DIST FROM REF. MH	SIZE	CLOCK REF
18631	11.1	150Ø	12
18631	13.6	150Ø	01
18633	2.30	150Ø	12
18633	8.80	150Ø	11
18633	32.20	150Ø	01
18633	37.70	150Ø	01

*JUNCTION LOCATION FROM VIDEO INSPECTION

METRIC
WHOLE NUMBERS INDICATE MILLIMETRES
DECIMALIZED NUMBERS INDICATE METRES

APEGM
Certificate of Authorization
UMA Engineering Ltd.
No. 256 Expiry: April 30, 2006

BID OPPORTUNITY NO. 695-2005

LOCATION APPROVED
UNDERGROUND STRUCTURES

SUPR. U/G STRUCTURES COMMITTEE _____ DATE _____

NOTE:
LOCATION OF UNDERGROUND STRUCTURES AS SHOWN ARE BASED ON THE BEST INFORMATION AVAILABLE. BUT NO GUARANTEE IS GIVEN THAT ALL EXISTING UTILITIES ARE SHOWN OR THAT THE GIVEN LOCATIONS ARE EXACT. CONFIRMATION OF EXISTENCE AND EXACT LOCATION OF ALL SERVICES MUST BE OBTAINED FROM THE INDIVIDUAL UTILITIES BEFORE PROCEEDING WITH CONSTRUCTION.

BM 65-040 S.E. Cor. Parker Ave. & Rockman St., Tblt. on top of 0.05 m dia. x 2.4 m iron pipe, 5 m W. of
ELEV 232.126m E.L. Rockman St. & on S.L. of Parker Ave. (leaning slightly W.)

NO.	REVISIONS	YY/MM/DD	BY
0	ISSUED FOR CONSTRUCTION	06/01/12	KMB

UMA | AECOM

©2005 UMA ENGINEERING LTD. ALL RIGHTS RESERVED.

DESIGNED BY	ALD / MJR	CHECKED BY	ALD
DRAWN BY	KMB	APPROVED BY	
HOR. SCALE	1:500	RELEASED FOR CONSTRUCTION	
VERT. SCALE			
DATE	06/01/16	DATE	

PROFESSIONAL'S SEAL
PROVINCE OF MANITOBA
16 JAN. 2006
C. C. MACEY
REGISTERED ENGINEER

CONSULTANT DRAWING NO. 21
D265-195-02

Winnipeg

THE CITY OF WINNIPEG
WATER AND WASTE DEPARTMENT

2005 COMBINED SEWER RENEWALS
BY CIPP INTERNAL POINT REPAIRS
CONTRACT 20

PARKER AVENUE
MH AT WYNNE STREET
TO 1ST MH E OF WYNNE STREET

SHEET 21 OF 26

CITY DRAWING NUMBER
05730 REV 0