SHEET: TBLOCK-COW-A1 (10/2004)

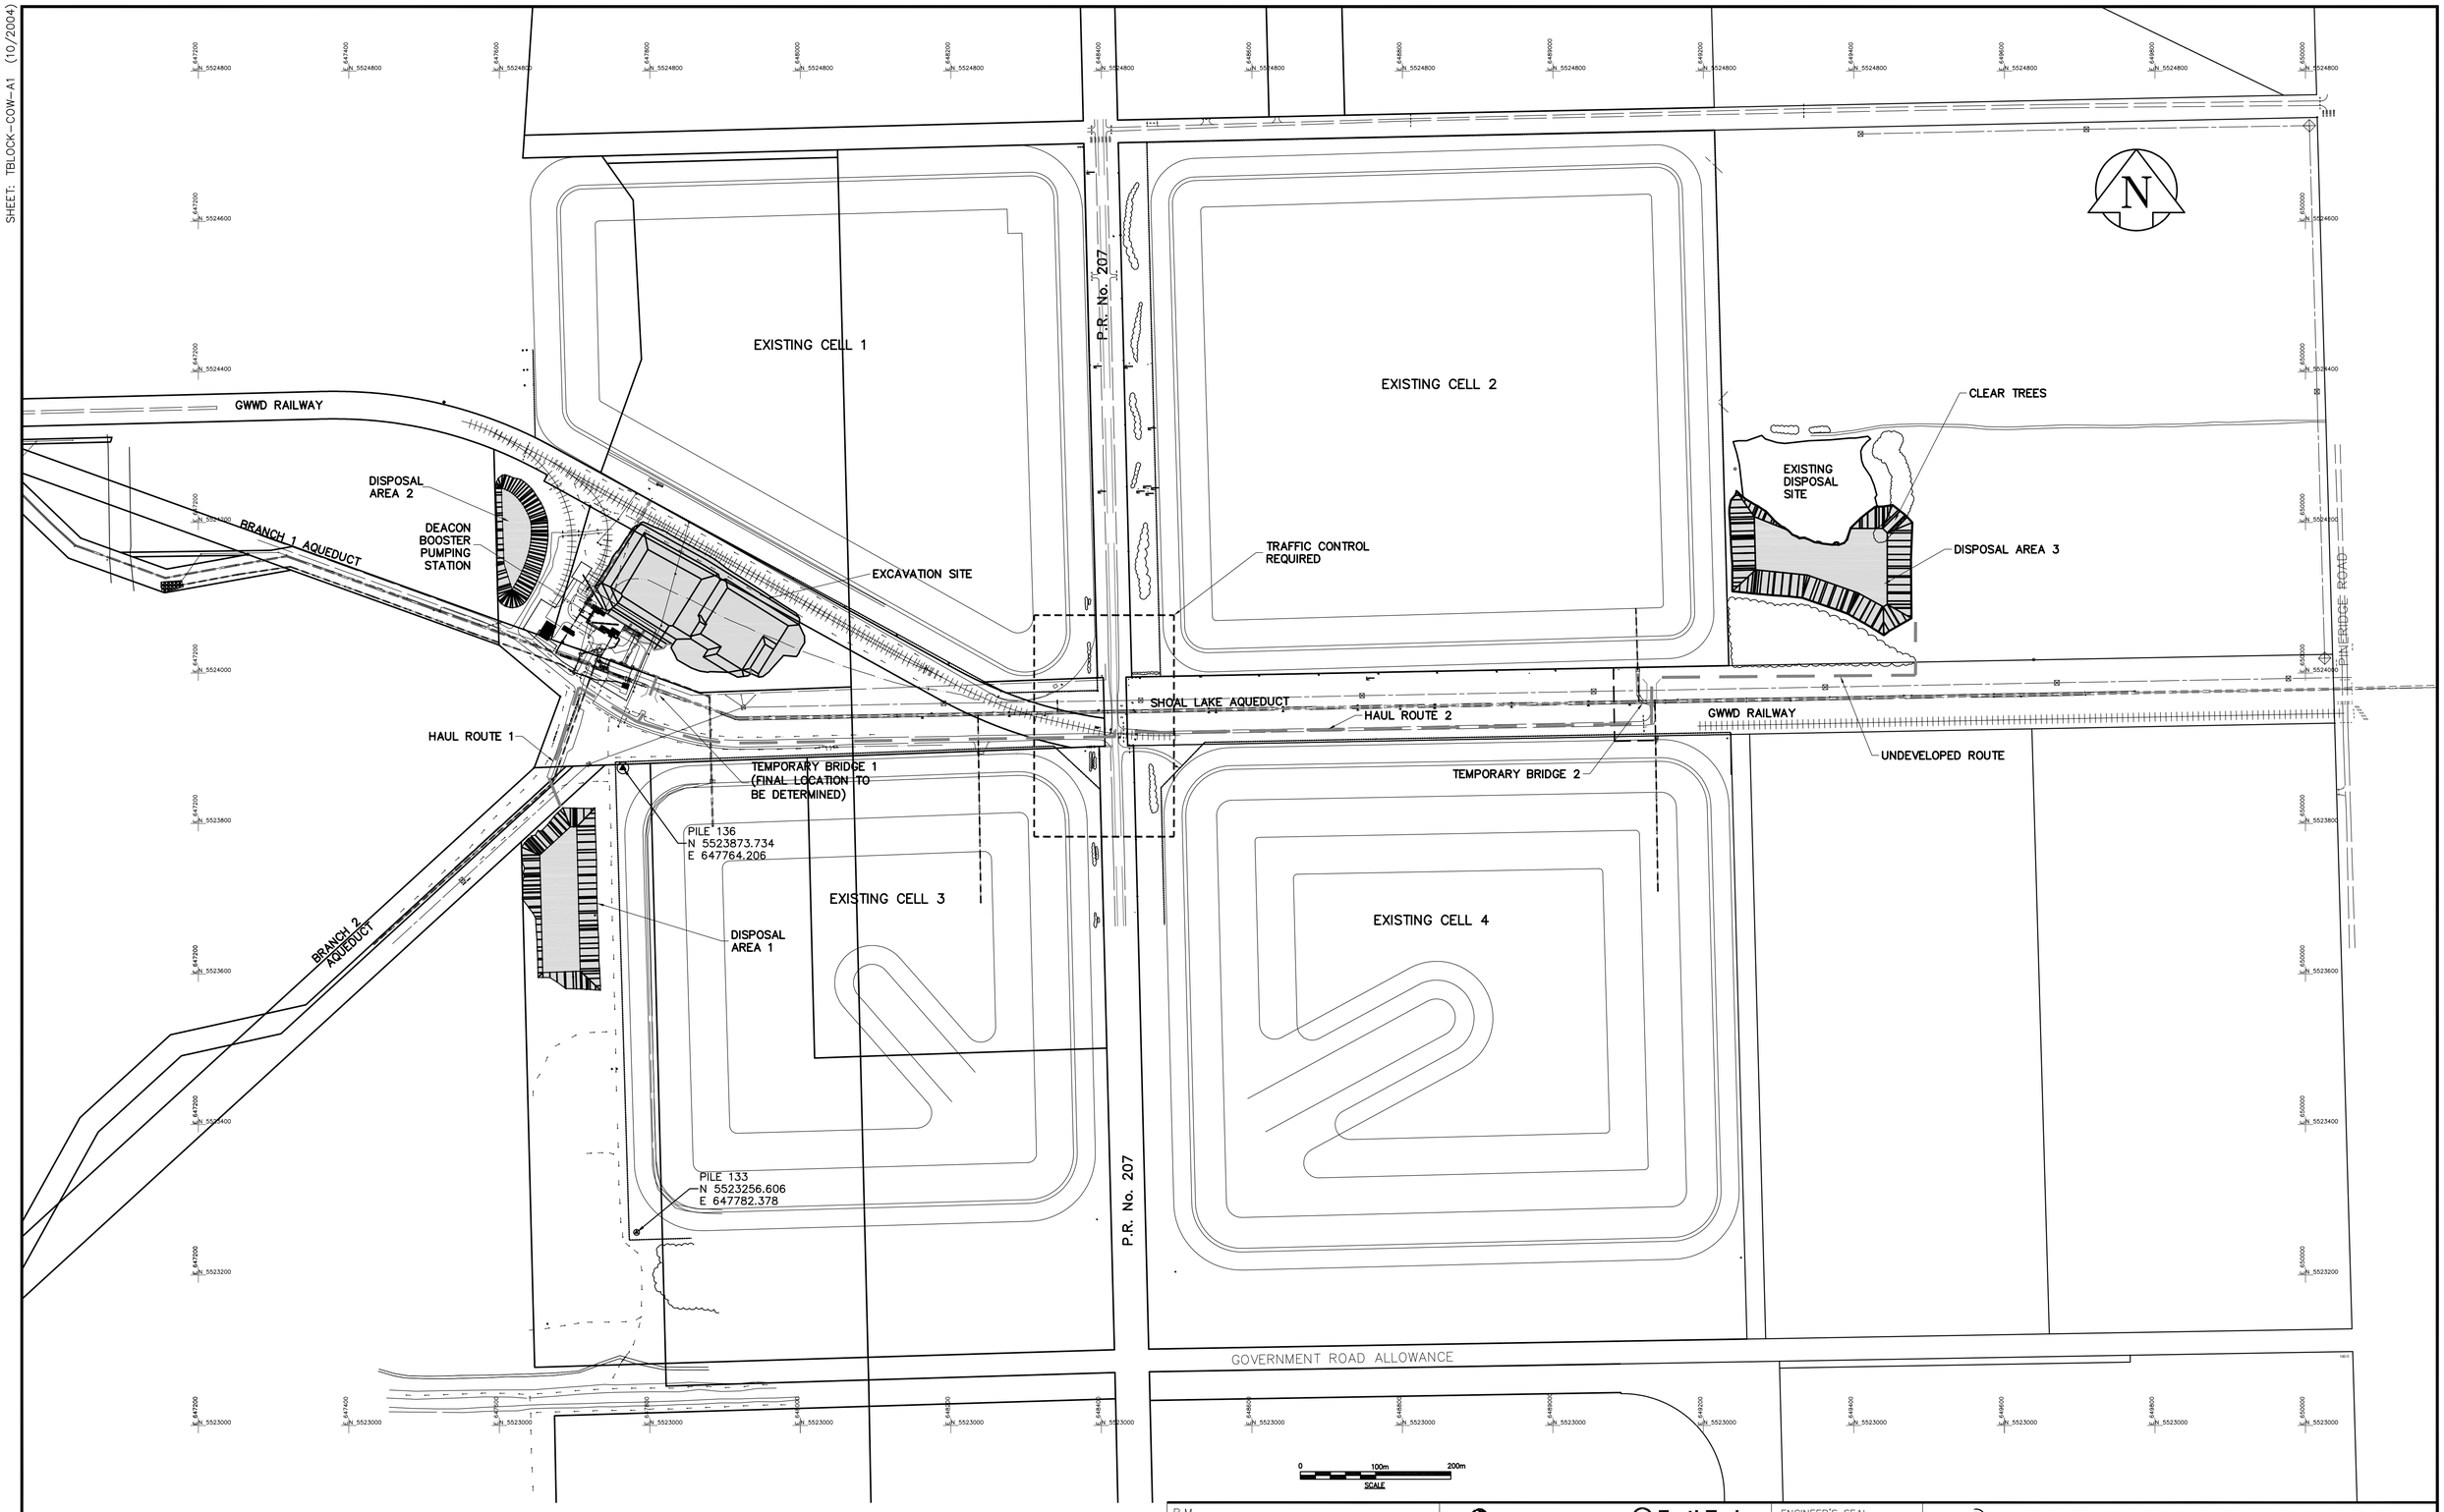

BENCH MARK NOTES:
DRAWING COORDINATES ARE UTM NAD83
SCALE FACTOR 0.99983

B.M. No.	NORTHING	EASTING	ELEVATION
PILE 136	5523873.734	647764.406	236.242
PILE 133	5523256.606	647782.387	236.056

B.M. ELEV. SEE NOTES

NO.	REVISIONS	DATE	BY
0	ISSUED FOR TENDER	05/02/22	
A	ISSUED FOR REVIEW	05/02/04	

CH2MHILL
Frederickson Cooper ARCHITECTS
EarthTech A Tyco International Ltd. Company
uma

DESIGNED BY JC	CHECKED BY JC
DRAWN BY FC	APPROVED BY AHL
HOR. SCALE: 1:4000 VERTICAL SCALE:	RELEASED FOR CONSTRUCTION BY: R. SOROKOWSKI
DATE 2005/02/03	DATE 2005/03/18

ENGINEER'S SEAL
ORIGINAL SIGNED BY
J. CRANG
2005/03/18

CONSULTANT DRAWING NO.
WM-C001

Winnipeg
THE CITY OF WINNIPEG
WATER AND WASTE DEPARTMENT
ENGINEERING DIVISION

WINNIPEG WATER TREATMENT PROGRAM
BULK EXCAVATION FOR THE CLEARWELL AND WATER TREATMENT PLANT SITES

CITY FILE NUMBER

SHEET 2 OF 6

SITE WORKS
LOCATION PLAN
HAUL ROUTES, EXCAVATION AND DISPOSAL AREAS

CITY DRAWING NUMBER
1-0601-M-B-G0001-001-01-D

03/18/05 03:46pm florencio.cudia L:\work\79000\79538\02a-CAD\ALL\SUBMISSION\TENDER\C2 - Bulk Excavation Contract\05-03-18\WM-C001.dwg Layout:Layout1