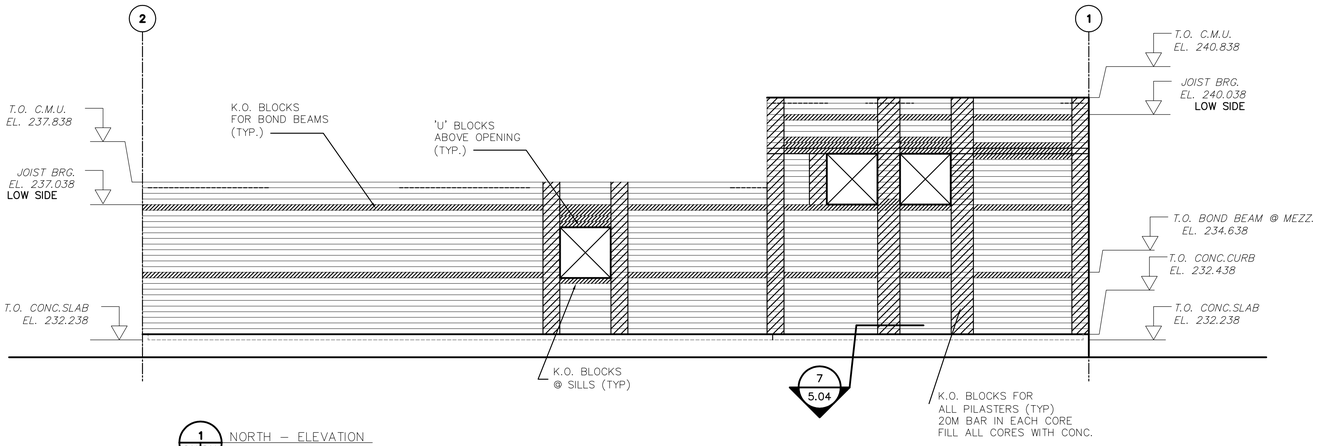

1 5.04 5.04 NORTH – ELEVATION
SCALE 1:100

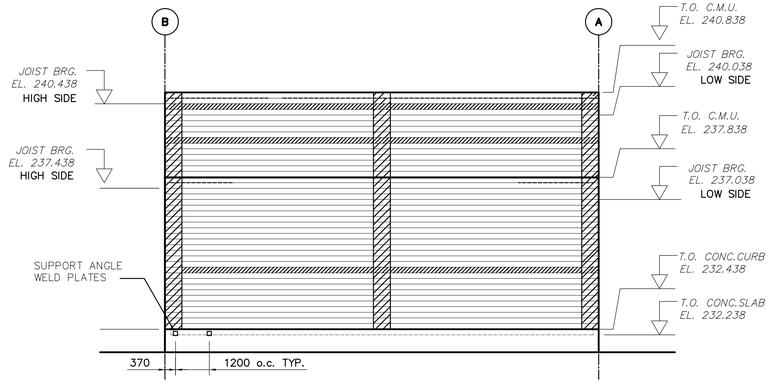

2 5.04 5.04 EAST – ELEVATION
SCALE 1:100

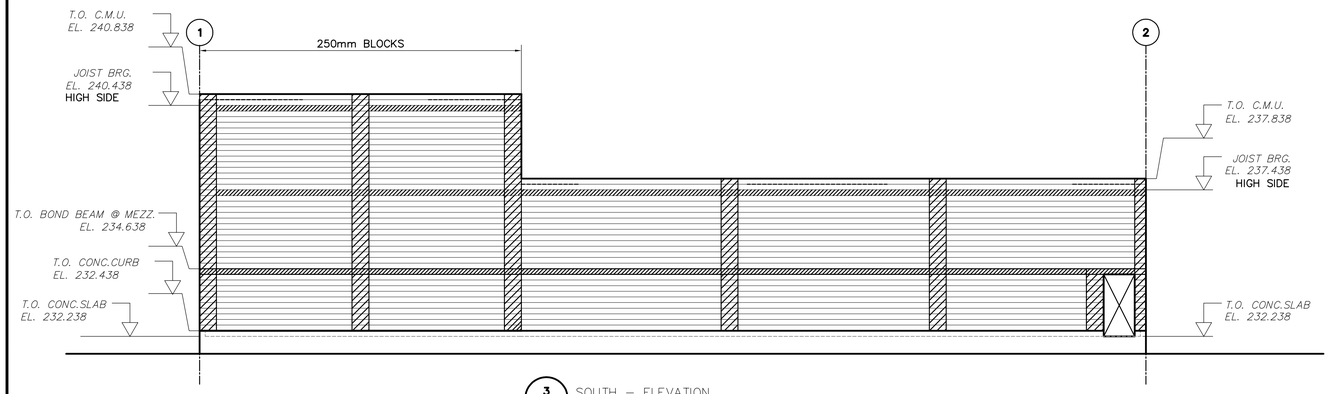

3 5.04 SOUTH – ELEVATION
SCALE 1:100

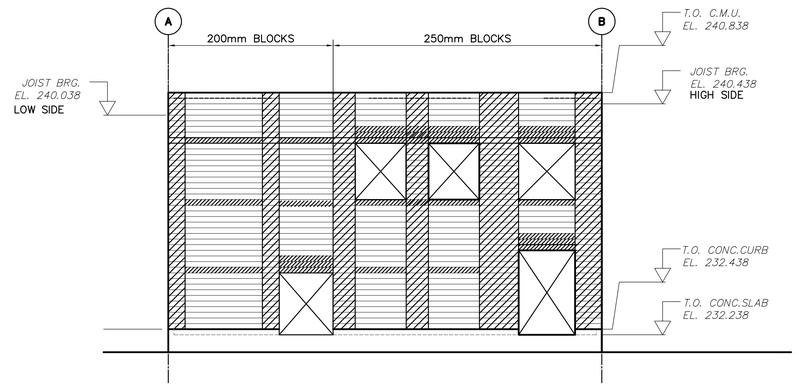

4 5.04 5.04 WEST – ELEVATION
SCALE 1:100

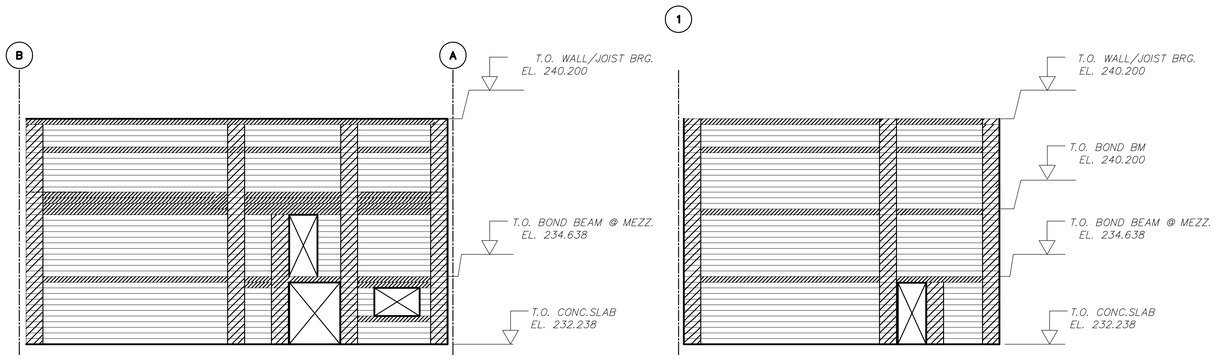

5 5.04 5.04 INTERIOR NORTH
WALL UV AREA
SCALE 1:100

6 5.04 5.04 INTERIOR EAST WALL
ELECTRICAL ROOM
SCALE 1:100

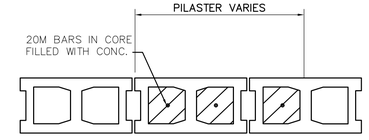

7 5.04 5.04 SECTION
SCALE 1:16

APEGM
Certificate of Authorization
Earth Tech Canada Inc.
No. 730 Expiry: April 30, 2005

NO.	REVISIONS	DATE	BY
0	ISSUED FOR ADDENDUM 1	05/03/03	

B.M.
ELEV.

EARTH TECH
Earth Tech (Canada) Inc. Winnipeg, Manitoba 204.477.5381

DESIGNED BY: RD/ GGP	CHECKED BY:
DRAWN BY: GGP	APPROVED BY:
HOR. SCALE: AS NOTED VERTICAL SCALE: AS NOTED	RELEASED FOR CONSTRUCTION BY:
DATE: 2005/03/03	DATE

ENGINEER'S SEAL
ORIGINAL SIGNED BY
R.B. ERIC
MARCH 15/05

CONSULTANT DRAWING NO.
66303D-CS5.04

THE CITY OF WINNIPEG
Winnipeg WATER AND WASTE DEPARTMENT

NEWPCC - SECONDARY EFFLUENT
UV DISINFECTION FACILITY

CITY FILE NUMBER

SHEET 19 OF 19

MASONRY WALL ELEVATIONS

CITY DRAWING NUMBER

SHEET: Cale-A1-WMD (01/2003)

Mar 15, 2005 – 12:50pm PLOTTED BY: ding.chan LAYOUT:Layout1 FILE:L:\work\66000\66303dis\02a-CAD\ALL\SUBMISSION\ADDENDUM#XX\ADDENDUM#01\IND\CS5-04.dwg