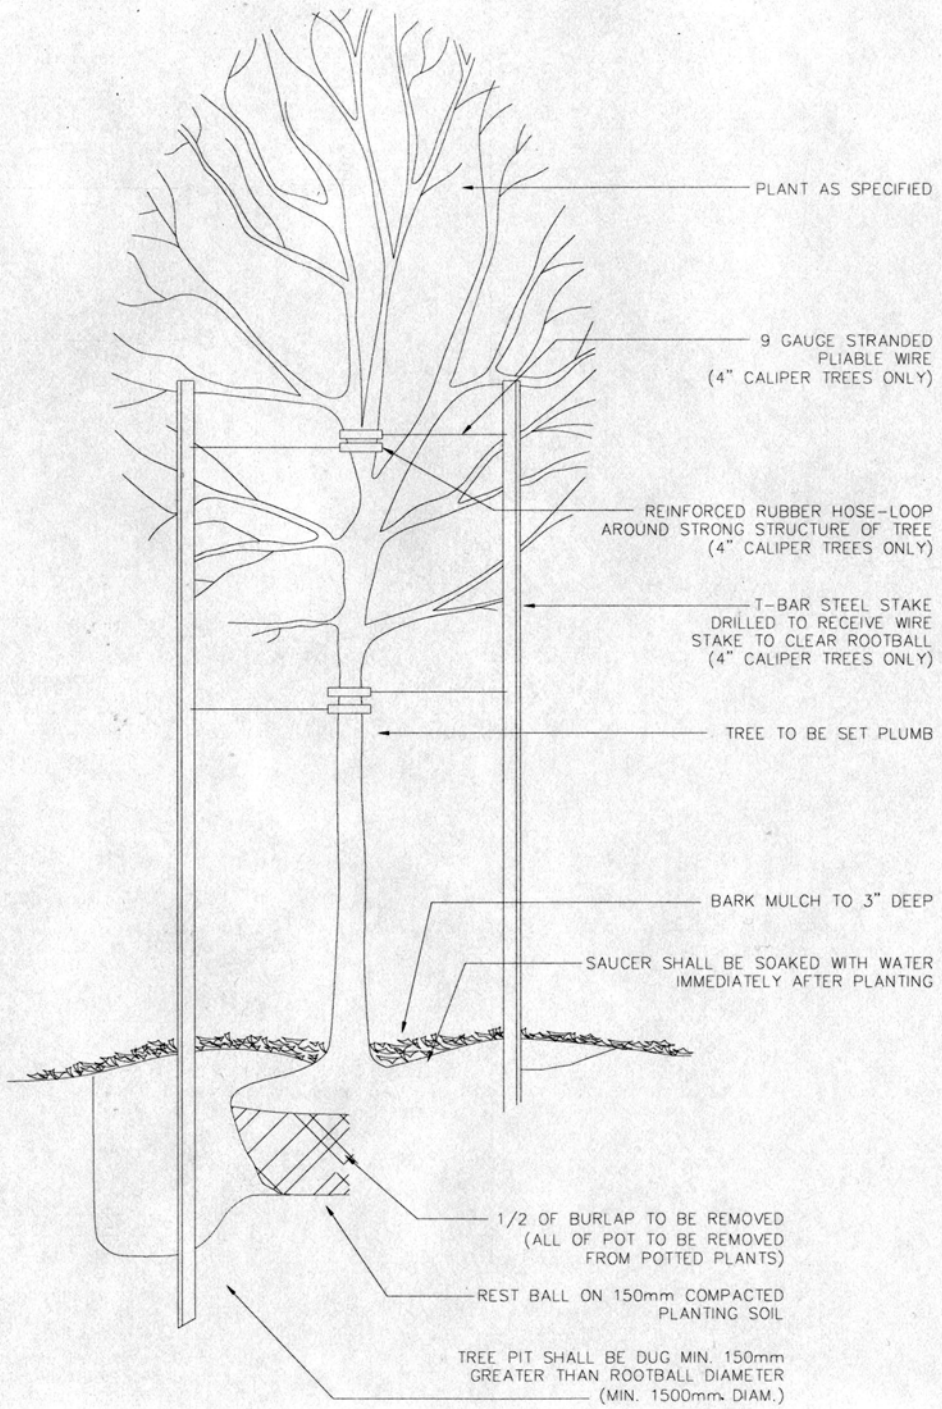

Typical Planting Detail

Drawing CA1.01-SK1 rev 0

NEWPCC Secondary Effluent UV Disinfection Facility
Bid opportunity 74-2005 Addendum 2