SHEET: CoW-A1-WMG (1/2022)

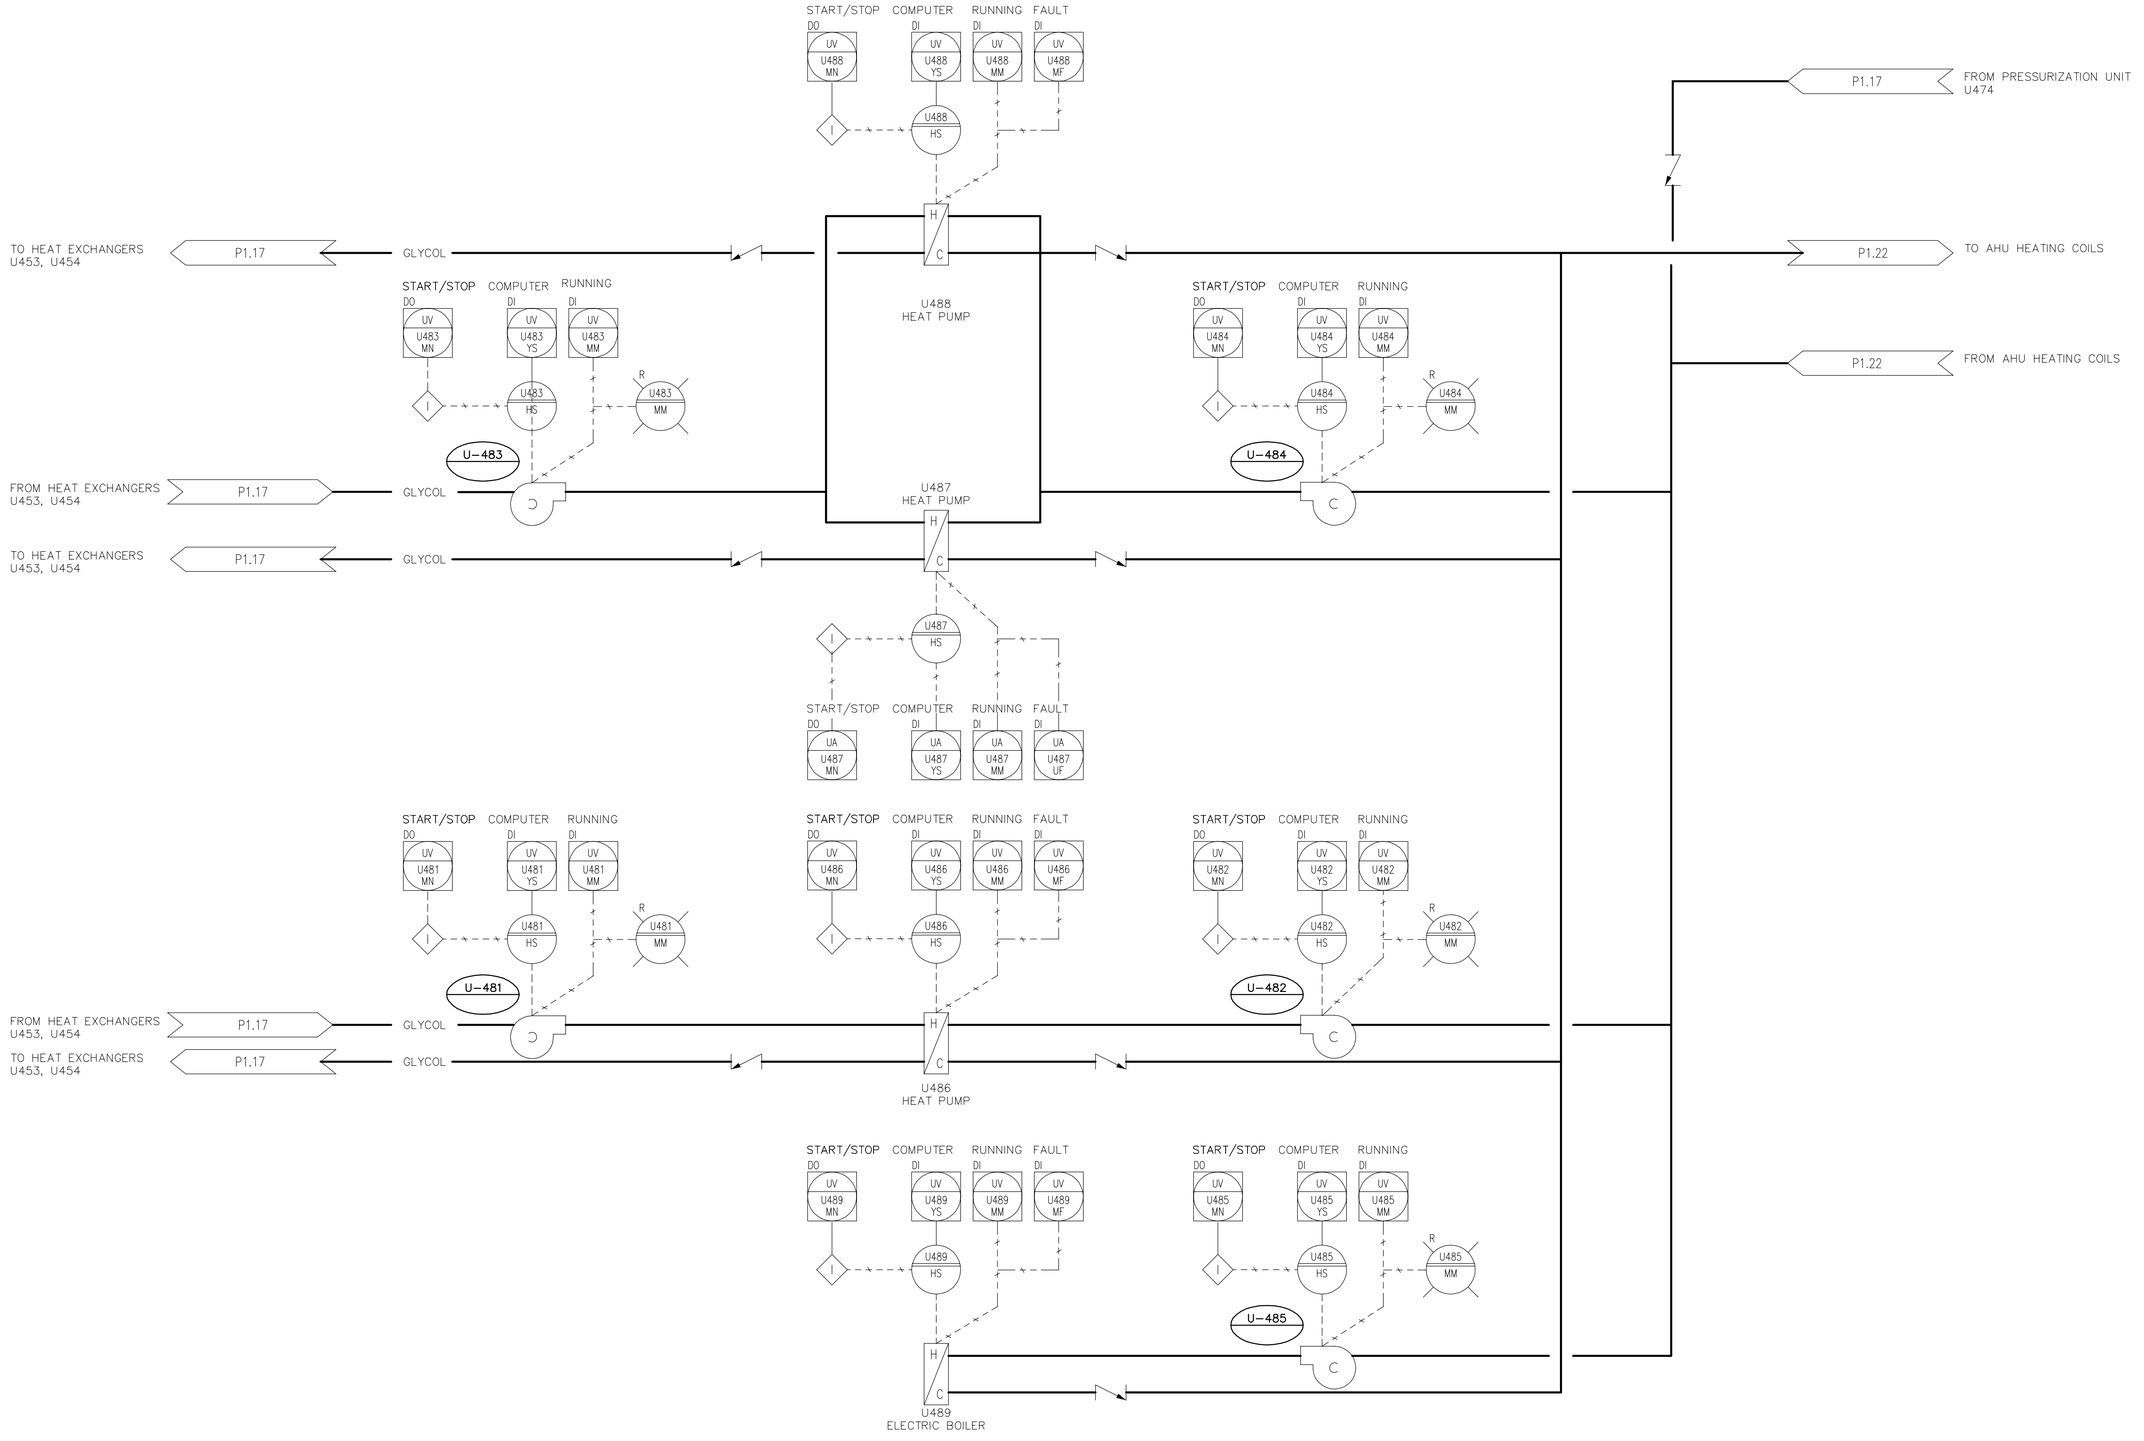

APEGM
Certificate of Authorization
Earth Tech Canada Inc.
No. 730 Expiry: April 30, 2005

NO.	REVISIONS	DATE	BY
	B.M. ELEV.		
0	ISSUED FOR TENDER	05/02/18	JEH

EARTH TECH
Earth Tech (Canada) Inc. Winnipeg, Manitoba 204.477.5381

DESIGNED BY NT	CHECKED BY PL
DRAWN BY ERC	APPROVED BY DT
HOR. SCALE: VERTICAL SCALE:	RELEASED FOR CONSTRUCTION BY: T. KJARTANSON
DATE 2005/02/15	DATE 2005-02-18

ENGINEER'S SEAL
ORIGINAL SIGNED BY
P.V. LAITINEN
FEB. 18/05

CONSULTANT DRAWING NO.
66303D-CP1.20

THE CITY OF WINNIPEG
Winnipeg WATER AND WASTE DEPARTMENT

NEWPCC - SECONDARY EFFLUENT UV DISINFECTION FACILITY

CITY FILE NUMBER

SHEET # OF #S

PROCESS
U486, U487, U488 HEAT PUMPS AND ELECTRIC BOILER U489

CITY DRAWING NUMBER

Feb 21, 2005 - 12:46pm PLOTTED BY: jorge.ducharme LAYOUT: Layout1 FILE: L:\work\66000\66303dis\02a-CAD\ALL\SUBMISSION\TENDER-PDF\CP1-20.dwg