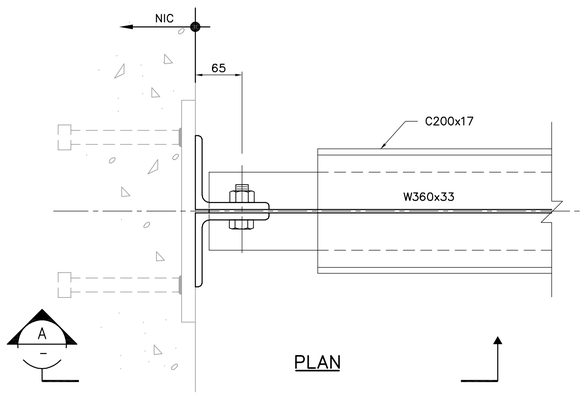

1 DETAIL
WO-S7111 1:5

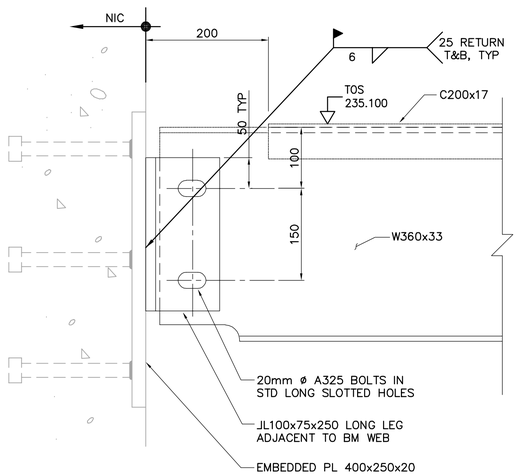

A SECTION
WO-S7111 1:5

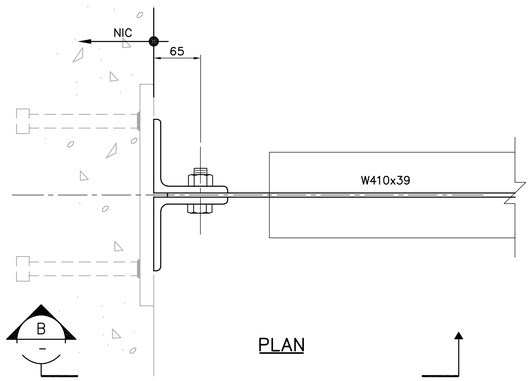

2 DETAIL
WO-S7111 1:5

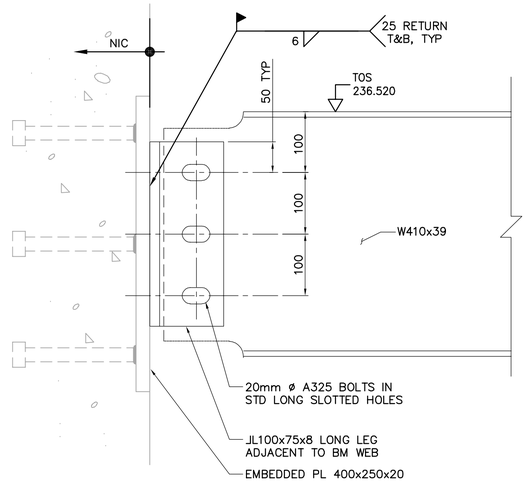

B SECTION
WO-S7111 1:5

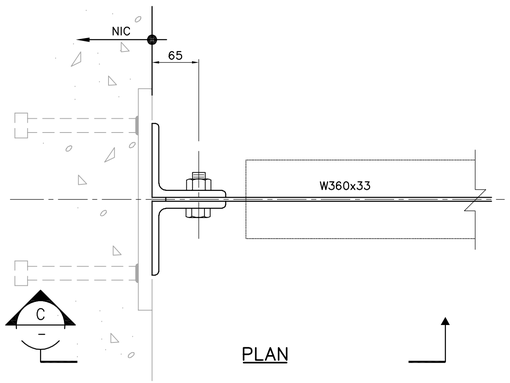

4 DETAIL
WO-S7111 1:5

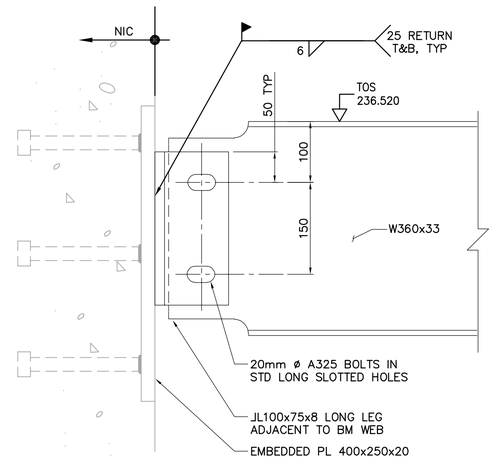

C SECTION
WO-S7111 1:5

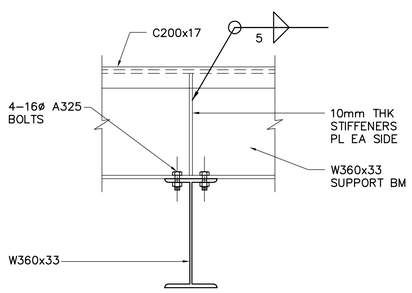

3 DETAIL
WO-S7111 1:10

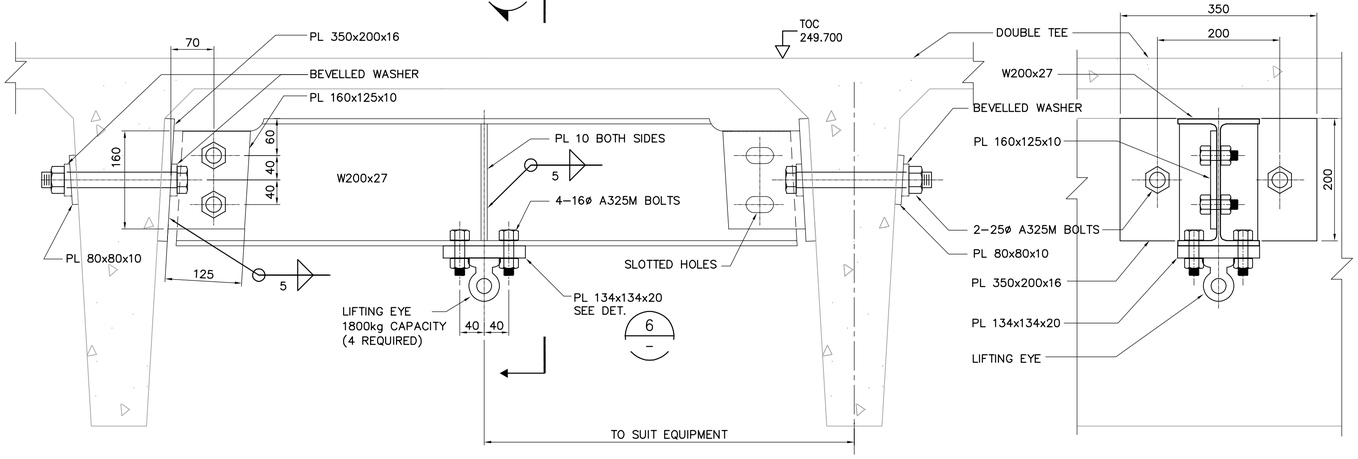

D SECTION
1:5

LIFTING EYE SUPPORT

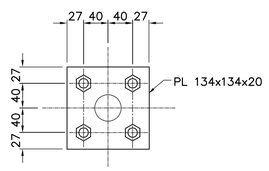

5 DETAIL
1:5

6 DETAIL
1:10

NOTE:
1. FIELD VERIFY DIMENSIONS PRIOR TO FABRICATION.

APEGM
Certificate of Authorization
CH2M HILL Canada Ltd.
No. 1441 Expiry: April 30, 2006

NO.	REVISIONS	DATE	BY
00	742-2005 ADDENDUM 1	06/04/21	DK

B.M. ELEV.

CH2MHILL Fredericksen Cooper ARCHITECTS
EarthTech A Tyco International Ltd. Company

DESIGNED BY EL	CHECKED BY AP
DRAWN BY CA	APPROVED BY AHL
SCALE: AS NOTED	RELEASED FOR CONSTRUCTION BY: R. SOROKOWSKI
DATE 2005/12/19	DATE 2006/04/21

ENGINEER'S SEAL
ORIGINAL SIGNED BY
D. KRUGER
2006/04/21

CONSULTANT DRAWING NO.
WO-S7401

Winnipeg
THE CITY OF WINNIPEG
WATER AND WASTE DEPARTMENT
ENGINEERING DIVISION

WATER TREATMENT PLANT
OZONE
MECHANICAL AND ELECTRICAL

STRUCTURAL
OZONATION AREA
DETAILS

CITY FILE NUMBER
SHEET OF
CITY DRAWING NUMBER
1-06010-A-S7401-001-00D