SHEET: COW-A1 (05/2005)

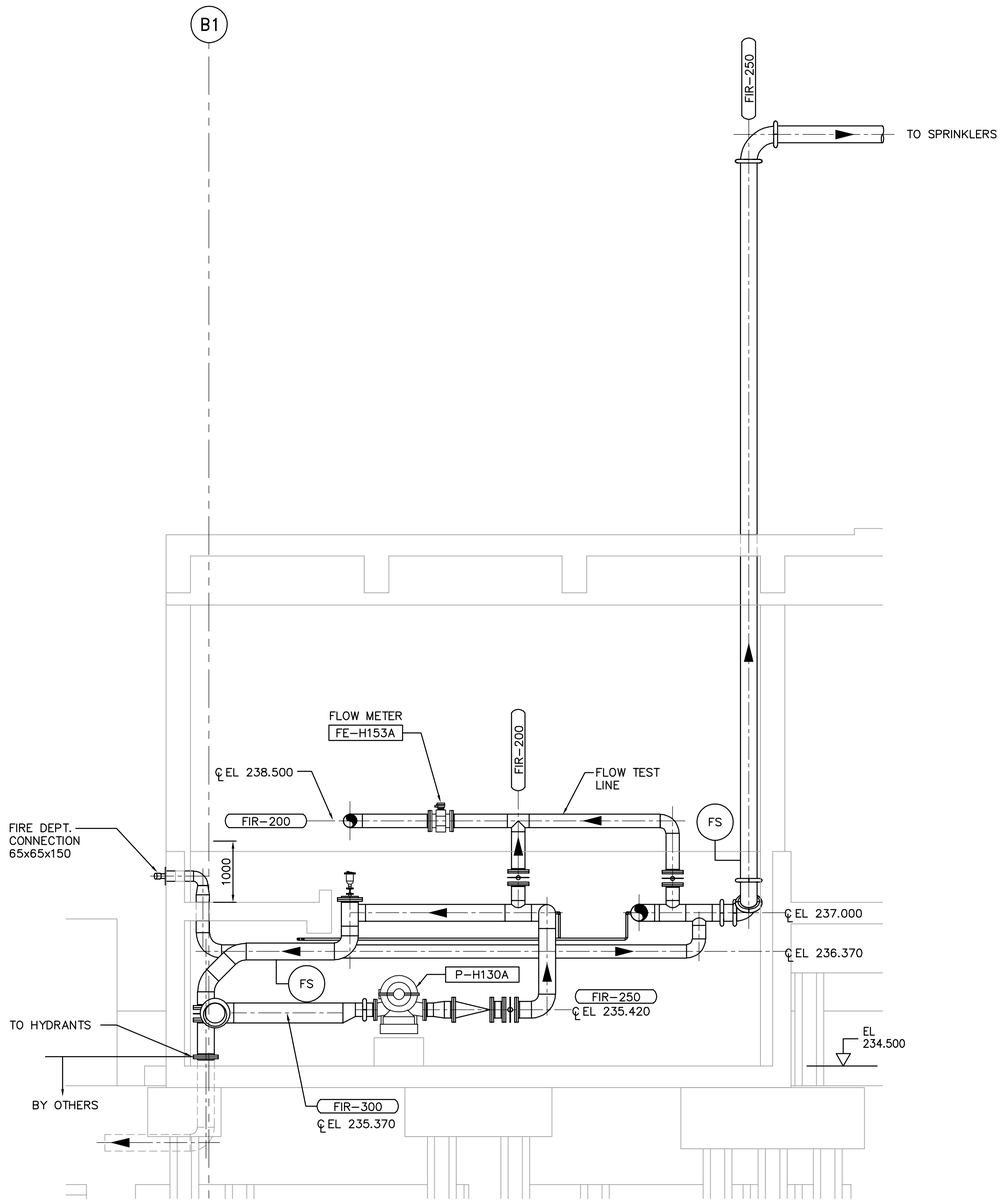

C SECTION
WM-H0113 1:50

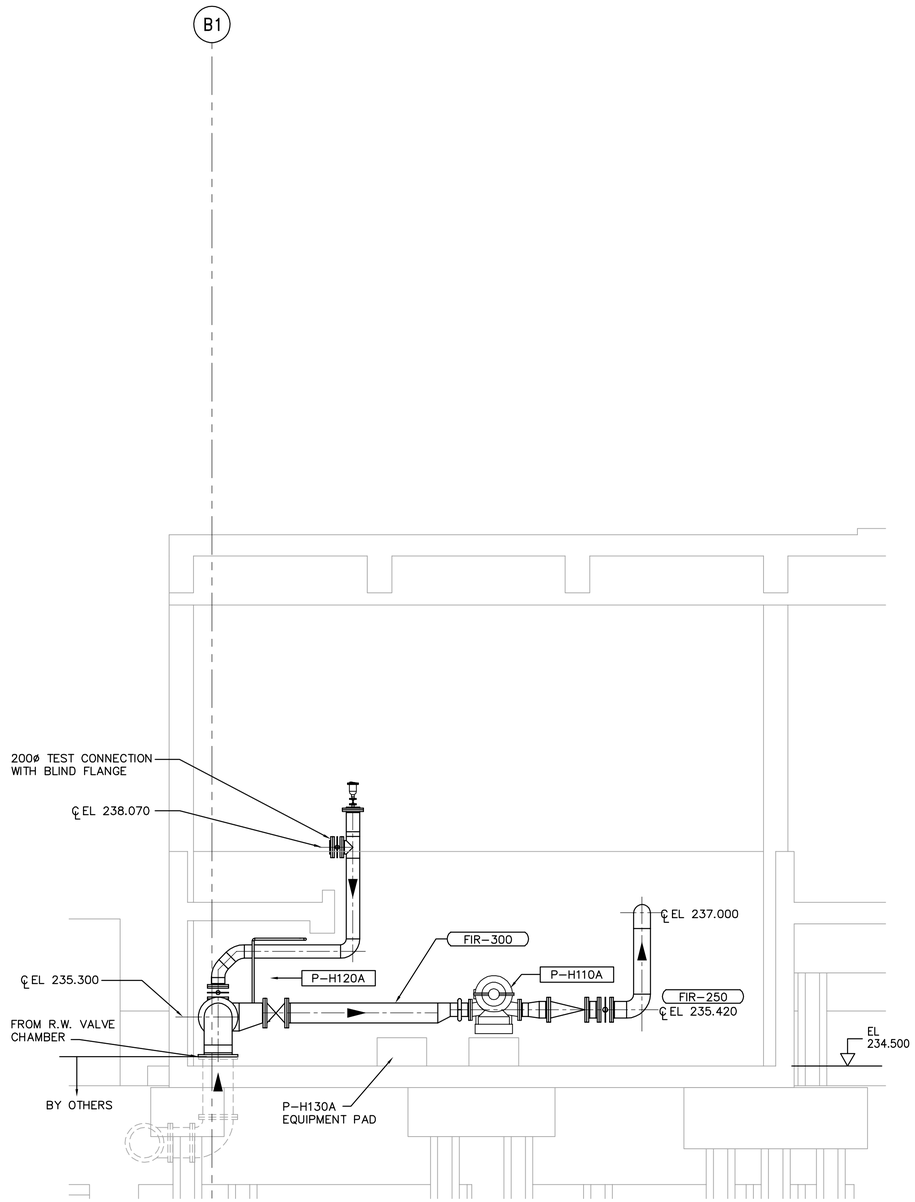

D SECTION
WM-H0113 1:50

SCALE 1:50 METRES 0 1 2 3 4 5
SCALE 1:1 MILLIMETRES 0 20 40 60 80 100

Certificate of Authorization
CH2M HILL Canada Ltd.
No. 1441 Expiry: April 30, 2006

NO.	REVISIONS	DATE	BY
00	ISSUED FOR TENDER	06/03/29	DKC

B.M. ELEV.

CH2MHILL Fredericksen Cooper ARCHITECTS — EarthTech A Tyco International Ltd. Company

DESIGNED BY	DKC	CHECKED BY	SW
DRAWN BY	JMcP	APPROVED BY	AHL
SCALE:	1:50	RELEASED FOR CONSTRUCTION BY:	R. SOROKOWSKI
DATE	2006/01/06	DATE	2006/03/29

ENGINEER'S SEAL
ORIGINAL SIGNED BY
D.K. CUDDINGTON
2006/03/29

CONSULTANT DRAWING NO.
WM-H0262

Winnipeg

THE CITY OF WINNIPEG
WATER AND WASTE DEPARTMENT
ENGINEERING DIVISION

WATER TREATMENT PLANT
GENERAL PLANT SEVICES/MISCELLANEOUS
MECHANICAL AND ELECTRICAL

FIRE PROTECTION
FIRE PUMP ROOM
SECTIONS

CITY FILE NUMBER
SHEET OF
CITY DRAWING NUMBER
1-0601M-A-H0262-001-00D

Last Save: 2006-03-27 6:18 AM

P:\EARTHTECH\321352WINNIPEGWTP\NDM\DESIGN\ACAD\DN_WM-H0262_CH2M.DWG