SHEET: COW-A1 (05/2005)

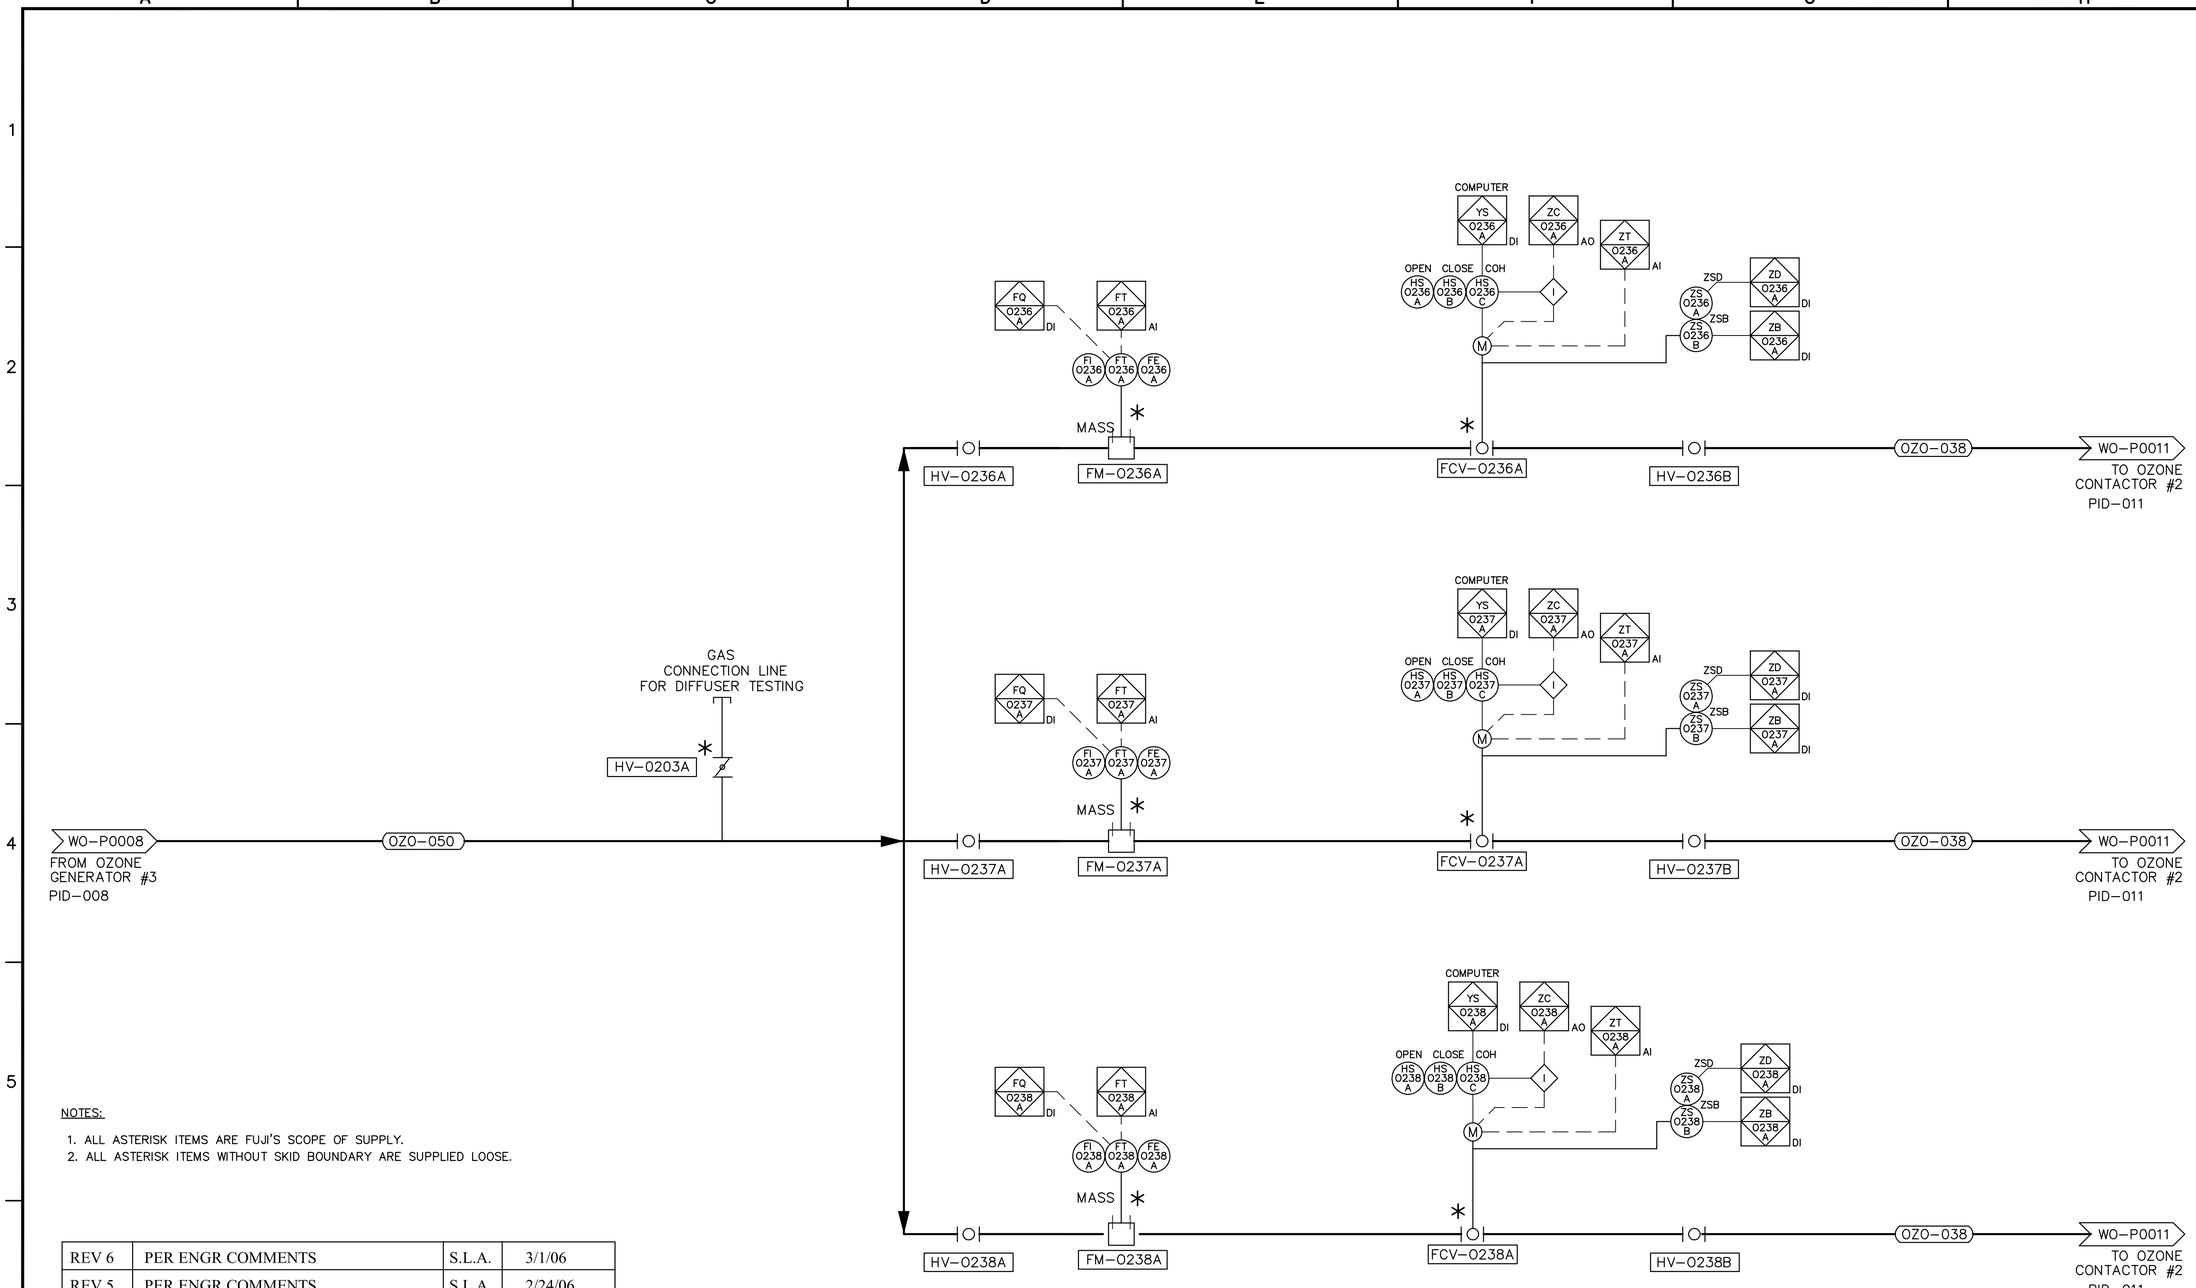

NOTES:

1. ALL ASTERISK ITEMS ARE FUJI'S SCOPE OF SUPPLY.
2. ALL ASTERISK ITEMS WITHOUT SKID BOUNDARY ARE SUPPLIED LOOSE.

Revisions						
REV 6	PER ENGR COMMENTS	S.L.A.	3/1/06			
REV 5	PER ENGR COMMENTS	S.L.A.	2/24/06			
REV 4	PER ENGR COMMENTS	D.L.V.	1/22/06			
REV 3	PER ENGR COMMENTS	D.L.V.	1/18/06		Date	Name
REV 2	PER ENGR COMMENTS	D.L.V.	1/4/06	Drawn	12/08/05	D.L.V.
REV 1	PER ENGR COMMENTS	S.L.A.	12/14/05	Checked		
Rev. No.	Description	By	Date			

Fuji Electric Co.,Ltd.

Title: PROCESS & INSTRUMENTATION DIAGRAM FLOW CONTROL #2

THE CITY OF WINNIPEG
WATER AND WASTE DEPARTMENT
ENGINEERING DIVISION

Dwg.No.: WPMB-PID-009

Ref.: Fuji Project No.: WPMB-1105
City of Winnipeg 428-2005

APEGM
Certificate of Authorization
CH2M HILL Canada Ltd.
No. 1441 Expiry: April 30, 2006

B.M. ELEV.

NO.	REVISIONS	DATE	BY
00	ISSUED FOR TENDER	06/03/29	CBE

CH2MHILL Fredericksen Cooper ARCHITECTS
EarthTech A Tyco International Ltd. Company

DESIGNED BY	SB/CBE	CHECKED BY	EPM
DRAWN BY	TLL	APPROVED BY	AHL
SCALE:	NTS	RELEASED FOR CONSTRUCTION BY:	R. SOROKOWSKI
DATE	2005/06/01	DATE	2006/03/29

ENGINEER'S SEAL
ORIGINAL SIGNED BY
D.J. PERNITSKY
2006/03/29

CONSULTANT DRAWING NO.
WO-P0009

THE CITY OF WINNIPEG
WATER AND WASTE DEPARTMENT
ENGINEERING DIVISION

WATER TREATMENT PLANT
OZONE
MECHANICAL AND ELECTRICAL

OZONATION AREA
OZONE FLOW CONTROL NO. 2
PROCESS AND INSTRUMENTATION DIAGRAM

CITY FILE NUMBER
SHEET OF
CITY DRAWING NUMBER
1-06010-G-P0009-001-00D

Last Save: 2006-03-27 3:29 PM

P:\EARTHTECH\321352WINNIPEGWTP\NDM\DESIGN\ACAD\DN_WO-P0009_CH2M.DWG