SHEET: COW-A1 (05/2005)

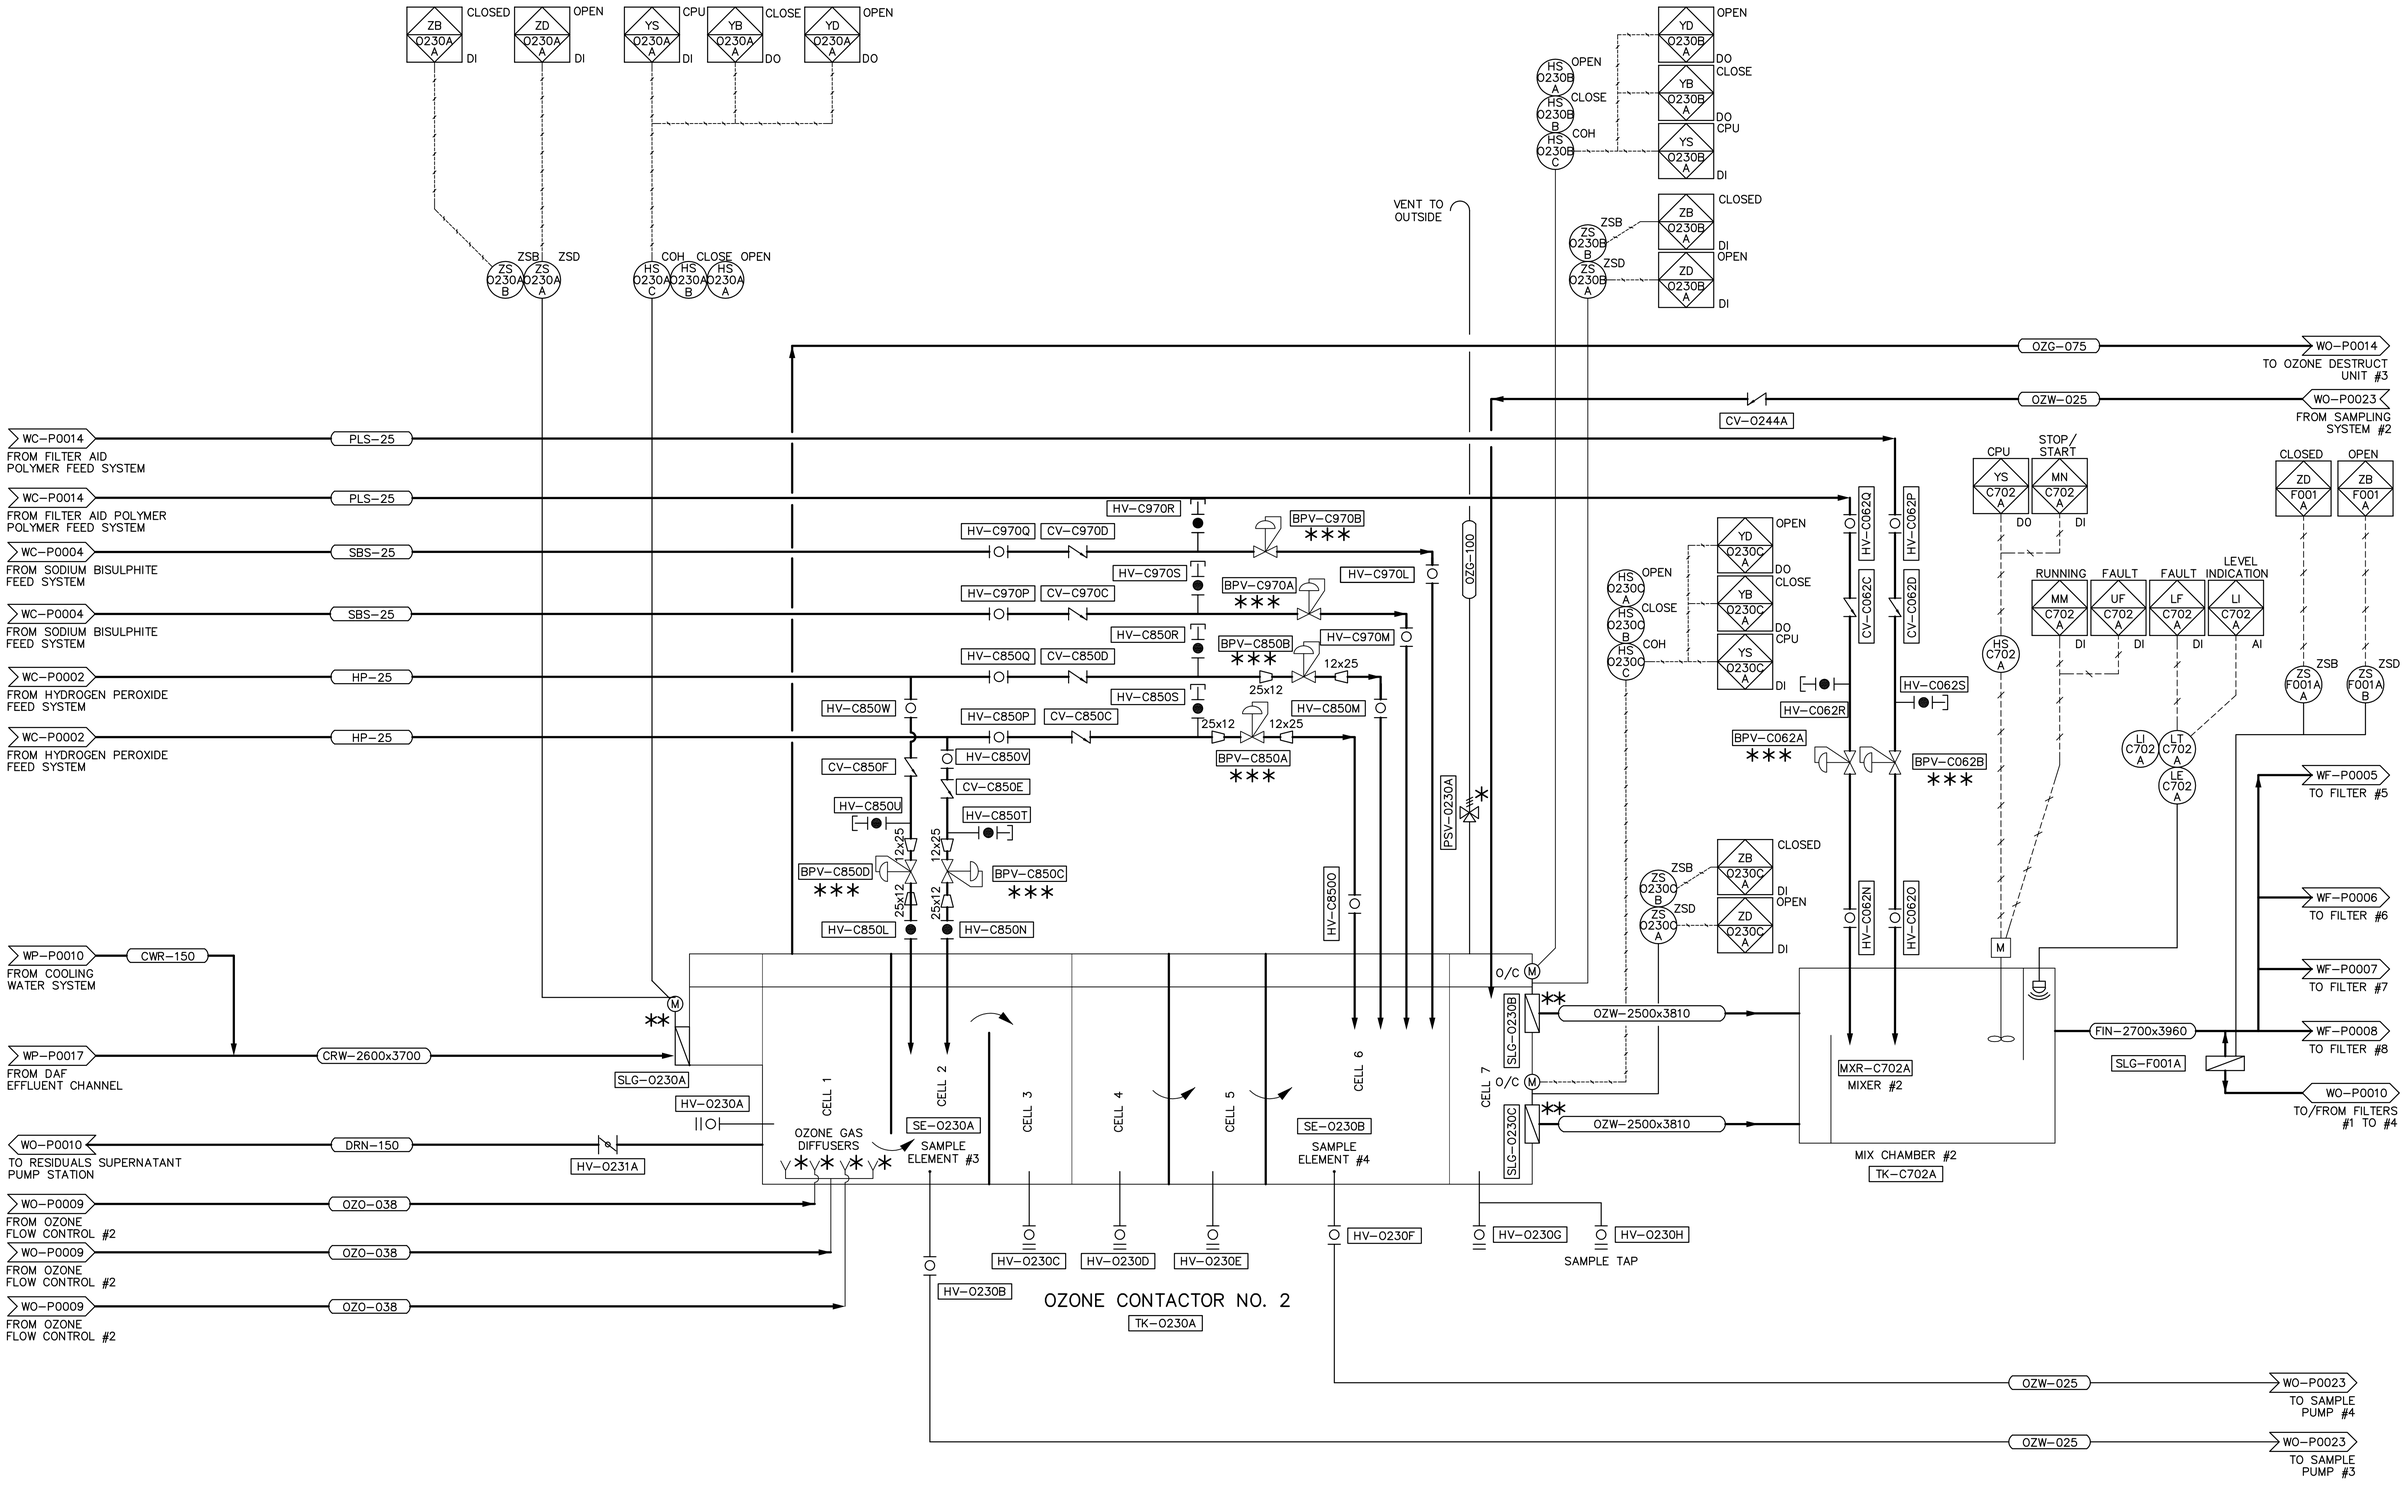

NOTES:

1. ALL ASTERISK ITEMS INDICATE OZONE CONTRACTOR SUPPLIED.
2. ALL DOUBLE ASTERISK ITEMS INDICATE GATE CONTRACTOR SUPPLIED.
3. ALL TRIPLE ASTERISK ITEMS INDICATE METERING PUMP CONTRACTOR SUPPLIED.

APEGM
Certificate of Authorization
Earth Tech Canada Inc.
No. 730 Expiry: April 30, 2006

NO.	REVISIONS	DATE	BY
	B.M. ELEV.		
00	ISSUED FOR TENDER	06/03/29	GLG

CH2MHILL Fredericksen Cooper ARCHITECTS
EarthTech A Tyco International Ltd. Company

DESIGNED BY	SB	CHECKED BY	DJP
DRAWN BY	TLL	APPROVED BY	AHL
SCALE:	NONE	RELEASED FOR CONSTRUCTION BY:	R. SOROKOWSKI
DATE	2005/06/01	DATE	2006/03/29

ENGINEER'S SEAL
ORIGINAL SIGNED BY
D.J. PERNITSKY AND S.W. TORMEY
2006/03/29

CONSULTANT DRAWING NO.
WO-P0011

Winnipeg
THE CITY OF WINNIPEG
WATER AND WASTE DEPARTMENT
ENGINEERING DIVISION

WATER TREATMENT PLANT
OZONE
MECHANICAL AND ELECTRICAL

CITY FILE NUMBER
SHEET OF

OZONATION AREA
OZONE CONTACTOR NO. 2
PROCESS AND INSTRUMENTATION DIAGRAM

CITY DRAWING NUMBER
1-06010-G-P0011-001-00D

Last Save: 2006-03-27 11:49 AM

L:\WORK\79000\79538\02A-CAD\WAT\CONTR\WTP_DETAIL DESIGN\P&IDS\OZONE\DN_WO-P0011_ET.DWG