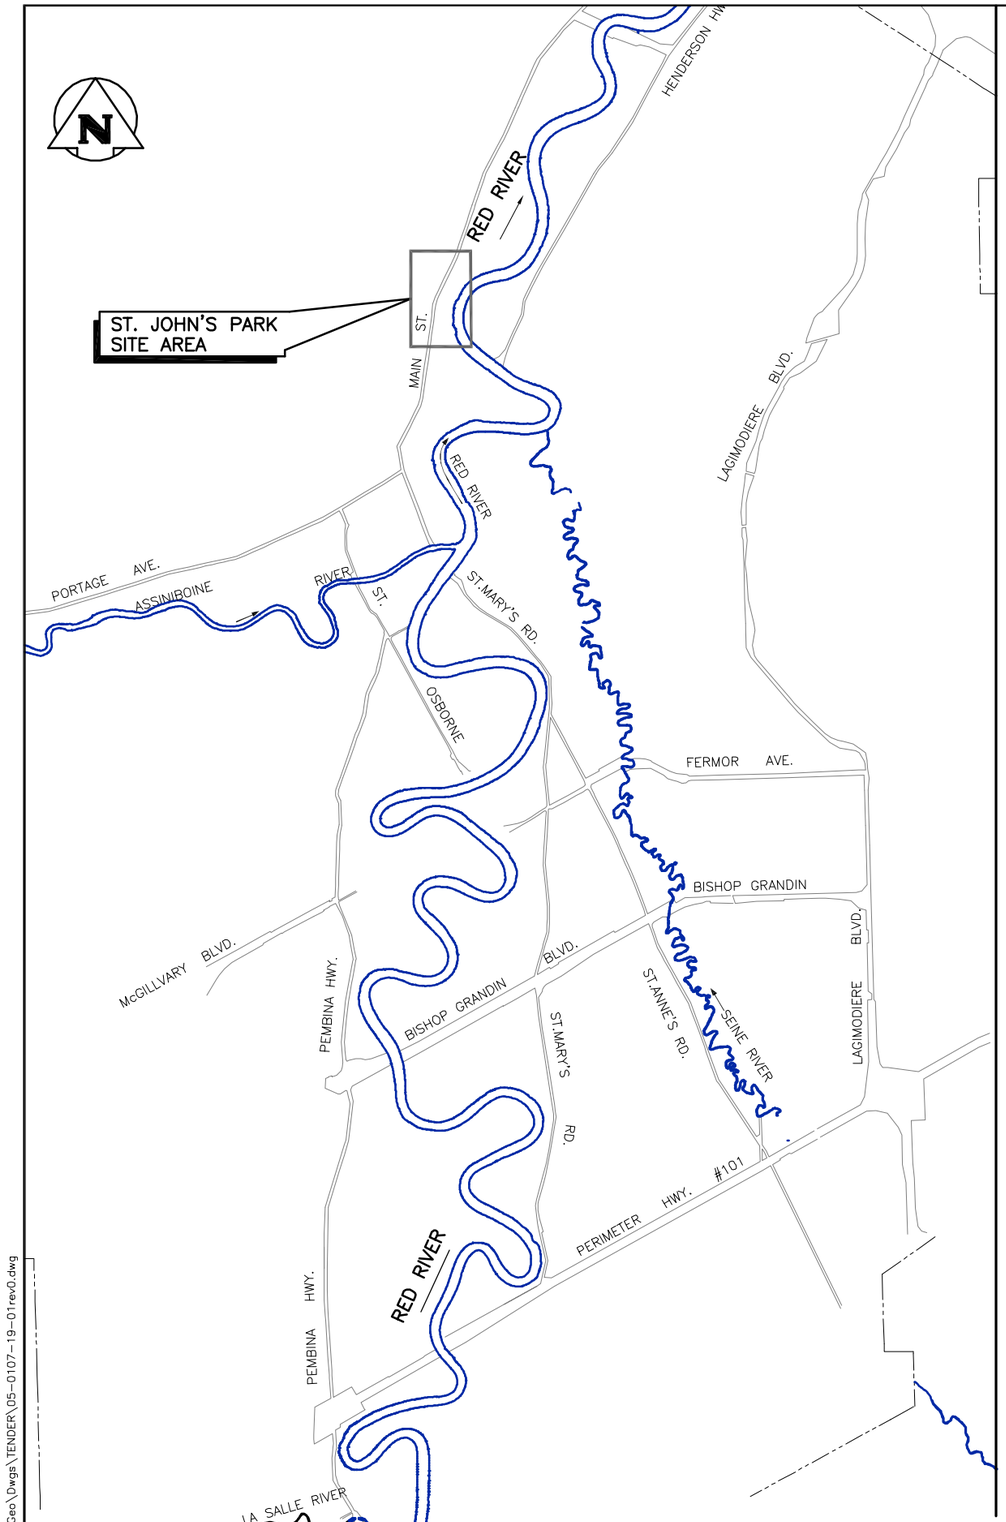

CITY OF WINNIPEG
ST. JOHN'S PARK

RIVERBANK REMEDIATION WORKS
BID OPPORTUNITY NO. 747 – 2005

LIST OF DRAWINGS

KGS GROUP DWG. NO.	
05–107–19–01	LIST OF DRAWINGS SITE LOCATION PLAN
05–107–19–02	GENERAL SITE ARRANGEMENT PLAN OF REMEDIAL WORKS
05–107–19–03	SECTIONS A, B AND C

APEGM
Certificate of Authorization
KGS Group
No. 245 Expiry: April 30, 2006

EXISTING	LEGEND–PLAN	PROPOSED	EXISTING	LEGEND–PLAN	PROPOSED	EXISTING	LEGEND–PROFILE	PROPOSED
150 WM	WATERMAIN	150 WM		HYDRO		230	GROUND CONTOUR	
	HYDRANT			M.T.S.		SI–5	SLOPE INCLINOMETER (KGS GROUP, 2004)	
	VALVE			PROPERTY LINE				
300 LDS	LAND DRAINAGE SEWER	300 LDS		SURVEY BAR		PN–5	PNEUMATIC PIEZOMETER (KGS GROUP, 2004)	
250 WWS	WASTE WATER SEWER	250 WWS		LIGHT STANDARD				
	MANHOLE			HYDRO POLE		SP–3	STANDPIPE PIEZOMETER (KGS GROUP, 2004)	
	CATCH BASIN			GUY WIRE				
	CURB INLET			SIGN			EXISTING BUILDING	
	JUNCTIONS			BUSH LINE			TREE	
	CULVERT			FENCE			TIMBER PILE	
	GAS		231.334	ELEVATION	32.231			

LOCATION APPROVED
UNDERGROUND STRUCTURES

SUPV. U/G STRUCTURES COMMITTEE — DATE

NOTE:
LOCATION OF UNDERGROUND STRUCTURES AS SHOWN ARE BASED ON THE BEST INFORMATION AVAILABLE BUT NO GUARANTEE IS GIVEN THAT ALL EXISTING UTILITIES ARE SHOWN OR THAT THE GIVEN LOCATIONS ARE EXACT. CONFIRMATION OF EXISTENCE AND EXACT LOCATION OF ALL SERVICES MUST BE OBTAINED FROM THE INDIVIDUAL UTILITIES BEFORE PROCEEDING WITH CONSTRUCTION.

B.M. XX–XXX
ELEV. XXX.XXX

NO.	REVISIONS	DATE	BY
0	ISSUED FOR BIDDING	05/01/06	AMH

KGS GROUP
CONSULTING ENGINEERS & PROJECT MANAGERS
WINNIPEG (204) 896–1209
THUNDER BAY (807) 345–2233

DESIGNED BY	A.M.H.	CHECKED BY	R.Ke.
DRAWN BY	P.D.	APPROVED BY	R.Ke.
HOR. SCALE: 1:200 VERTICAL: –		RELEASED FOR CONSTRUCTION:	
DATE	DECEMBER 2005	DATE	

ENGINEER'S SEAL
PROVINCE OF MANITOBA
A.M. HAMILTON
Member 20489
REGISTERED PROFESSIONAL ENGINEER

CONSULTANT DRAWING NO.
05–0107–19–01

Winnipeg
THE CITY OF WINNIPEG
PLANNING, PROPERTY AND DEVELOPMENT DEPARTMENT

ST. JOHN'S PARK
RIVERBANK REMEDIATION WORKS
LIST OF DRAWINGS
SITE LOCATION PLAN

SHEET 01 OF 03
CAD FILE DRAWING NUMBER 05–0107–19–01
CITY DRAWING NUMBER

P:\Projects\2005\05–0107–19\Geo\Dwgs\TENDER\05–0107–19–01rev0.dwg