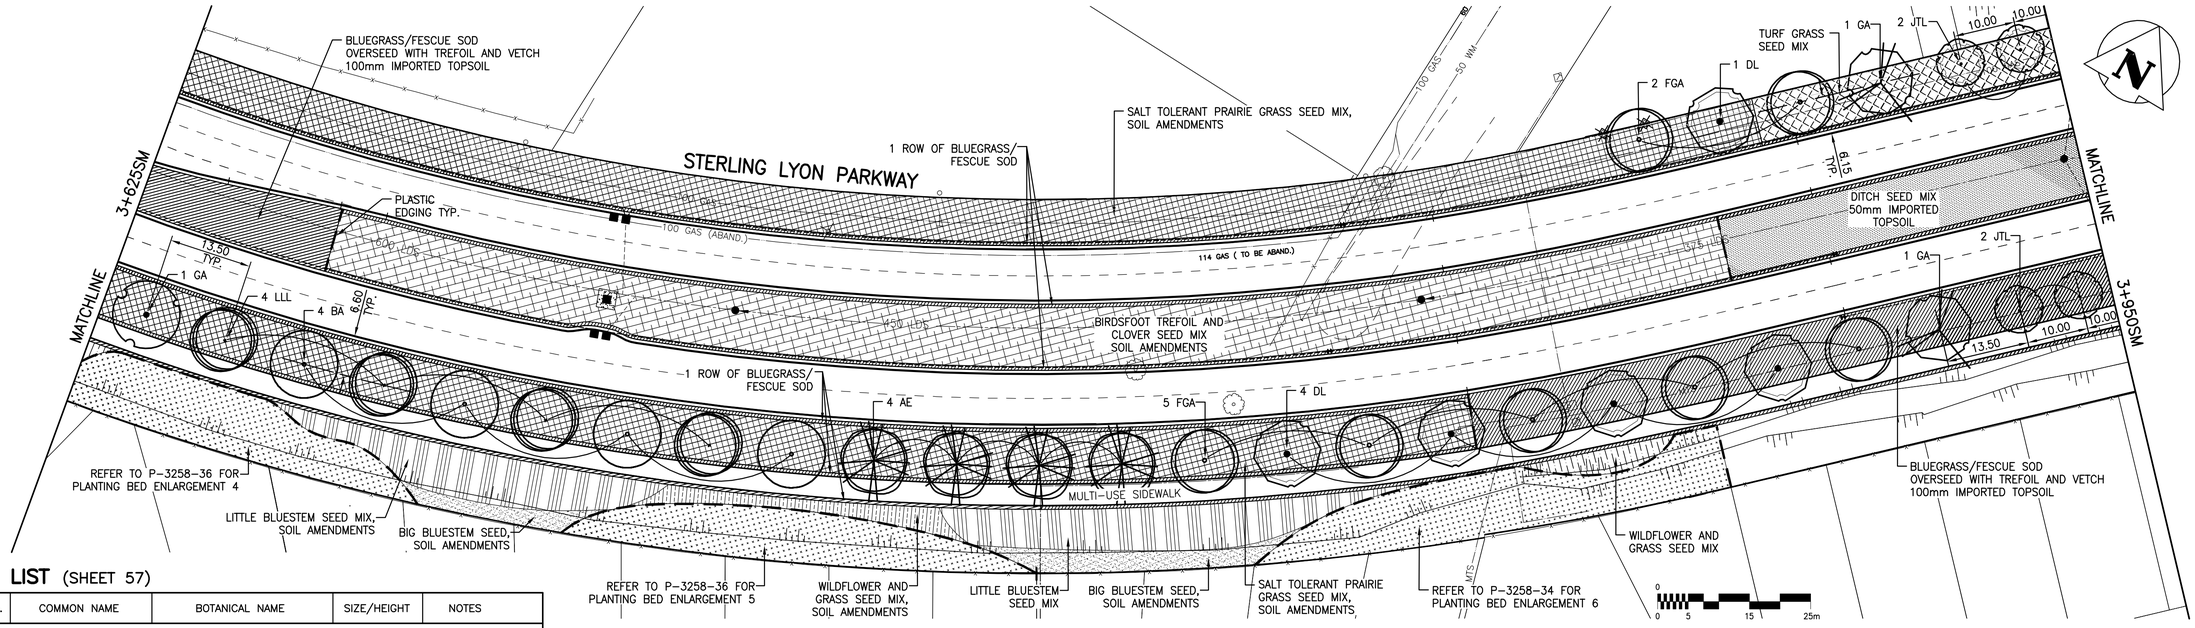

PLANT LIST (SHEET 57)

SYMBOL ABBR.	No.	COMMON NAME	BOTANICAL NAME	SIZE/HEIGHT	NOTES
DECIDUOUS TREES, LARGE					
AE	4	American Elm	Ulmus americana	65mm cal.	B&B/Machine
DE	6	Discovery Elm	Ulmus davidiana japonica 'Discovery'	65mm cal.	B&B/Machine
WA	4	Northern Blaze White Ash	Fraxinus americana 'Northern Blaze'	65mm cal.	B&B/Machine
FGA	7	Fallgold Ash	Fraxinus nigra 'Fallgold'	65mm cal.	B&B/Machine
BA	4	Bergeson Ash	Fraxinus pennsylvanica 'Bergeson'	65mm cal.	B&B/Machine
GA	3	Green Ash	Fraxinus pennsylvanica subintegerrima	65mm cal.	B&B/Machine
PGA	4	Patmore Green Ash	Fraxinus pennsylvanica subintegerrima 'Patmore Green'	65mm cal.	B&B/Machine
DL	5	Dropmore Linden	Tilia x flavescens 'Dropmore'	65mm cal.	B&B/Machine
LLL	7	Little Leaf Linden	Tilia cordata	65mm cal.	B&B/Machine
DH	6	Delta Hackberry	Celtis occidentalis	65mm cal.	B&B/Machine
JTL	8	Japanese Tree Lilac	Syringa reticulata	65mm cal.	B&B/Machine

SPECIFICATION: All plant material to be supplied and installed in accordance with the latest edition of Landscape Canada's Metric Guide Specifications for Nursery Stock.

NOTE: SEE PLANTING DETAILS, SHEET P-3258-38

LEGEND

- CONCRETE PAVERS
- BLUEGRASS/FESCUE SOD
- DITCH SEED MIX
- SALT TOLERANT PRAIRIE GRASS SEED MIX
- BIRDSFOOF TREFOIL AND CLOVER SEED MIX
- TURF GRASS SEED MIX
- WILD FLOWER AND GRASS SEED MIX
- LITTLE BLUESTEM MIX
- BIG BLUESTEM SEED MIX
- SHRUB BED

METRIC

WHOLE NUMBERS INDICATE MILLIMETRES
DECIMALIZED NUMBERS INDICATE METRES

WARNING

IF POWER EQUIPMENT OR EXPLOSIVES ARE TO BE USED FOR EXCAVATION ON THIS PROJECT THE CONTRACTOR MUST:

1) NOTIFY THE GAS COMPANY OF THE PROPOSED LOCATION OF EXCAVATION.

2) TAKE PRECAUTION TO AVOID DAMAGE TO GAS COMPANY INSTALLATIONS.

SEE PROVINCIAL REGULATION 140/92 FOR DETAILS

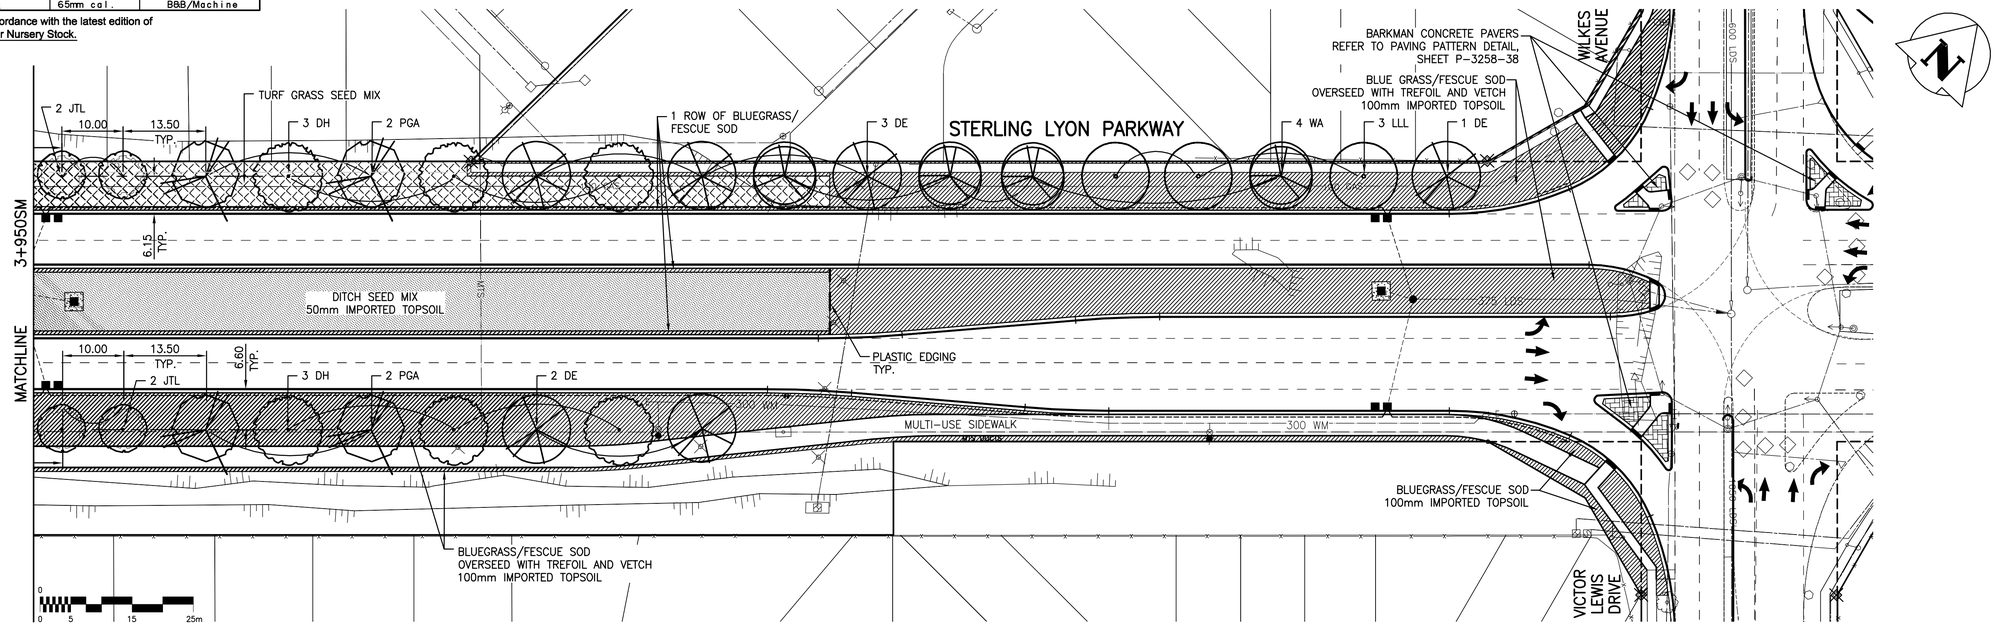

GAS		MANHOLE		CONCRETE PAVEMENT	
MTS		CATCH BASIN/CATCH PIT		ASPHALT PAVEMENT	
HYDRO		C & G INLET WITH BOX		CONC.SIDEWALK/MED.SLAB	
VIDEON		TREE		PAVING STONE	
TRAFFIC SIGNALS		TEST HOLE		TOPSOIL & SOD	
LAND DRAINAGE SEWER		PROPERTY LINE		GRAVEL	
SANITARY/COMBINED SEWER		SURVEY BAR		RAMP CURB	
CATCHBASIN LEAD		GEODETIC MONUMENT		REMOVAL	
WATERMAIN		FENCE			
SUBDRAIN		B.O.CURB/E.O.PAVEMENT			
DITCH		ELEVATION			
LEGEND – PLAN		LEGEND – PLAN		LEGEND – PLAN	

LOCATION APPROVED
UNDERGROUND STRUCTURES

SUPV. U/G STRUCTURES COMMITTEE — DATE

NOTE:
LOCATION OF UNDERGROUND STRUCTURES AS SHOWN ARE BASED ON THE BEST INFORMATION AVAILABLE BUT NO GUARANTEE IS GIVEN THAT ALL EXISTING UTILITIES ARE SHOWN OR THAT THE GIVEN LOCATIONS ARE EXACT. CONFIRMATION OF EXISTENCE AND EXACT LOCATION OF ALL SERVICES MUST BE OBTAINED FROM THE INDIVIDUAL UTILITIES BEFORE PROCEEDING WITH CONSTRUCTION.

B.M. –
ELEV. –

NO.	REVISIONS	DATE	BY
2	REVISED FOR TENDER	05/03/30	LJV
1	ISSUED FOR TENDER	05/03/29	LJV
0	ISSUED FOR CLIENT REVIEW	05/02/28	LJV

uma — An AECOM Company

2005 UMA ENGINEERING LTD. ALL RIGHTS RESERVED.

DESIGNED BY	DH	CHECKED BY	DH
DRAWN BY	LJV	APPROVED BY	
HOR. SCALE:	1:500	AUTHORIZED BY: Randy Fingas	DATE 05/03/24
VERTICAL:		R. FINGAS P.ENG. BRIDGE PROJECTS ENGINEER	
DATE	05/03/21		

ENGINEER'S SEAL

Original Signed By: Don Hester

Mar 23/05

CONSULTANT DRAWING NO. 113703042-L04

Winnipeg

THE CITY OF WINNIPEG
PUBLIC WORKS DEPARTMENT
ENGINEERING DIVISION

KENASTON UNDERPASS PROJECT
STERLING LYON PARKWAY (EAST)

LANDSCAPE PLAN
STA. 3+625 TO VICTOR LEWIS DR./WILKES AVE.

SHEET 57 OF 60

CAD FILE DRAWING NUMBER 02-L-1004_RX

CITY DRAWING NUMBER P-3258-35

P:\4231\040-01\AutoCAD\CT\01 Working Drawings\4231-040-01_01-CT1006_RX.dwg
2004 December 07, 11:49 a.m.