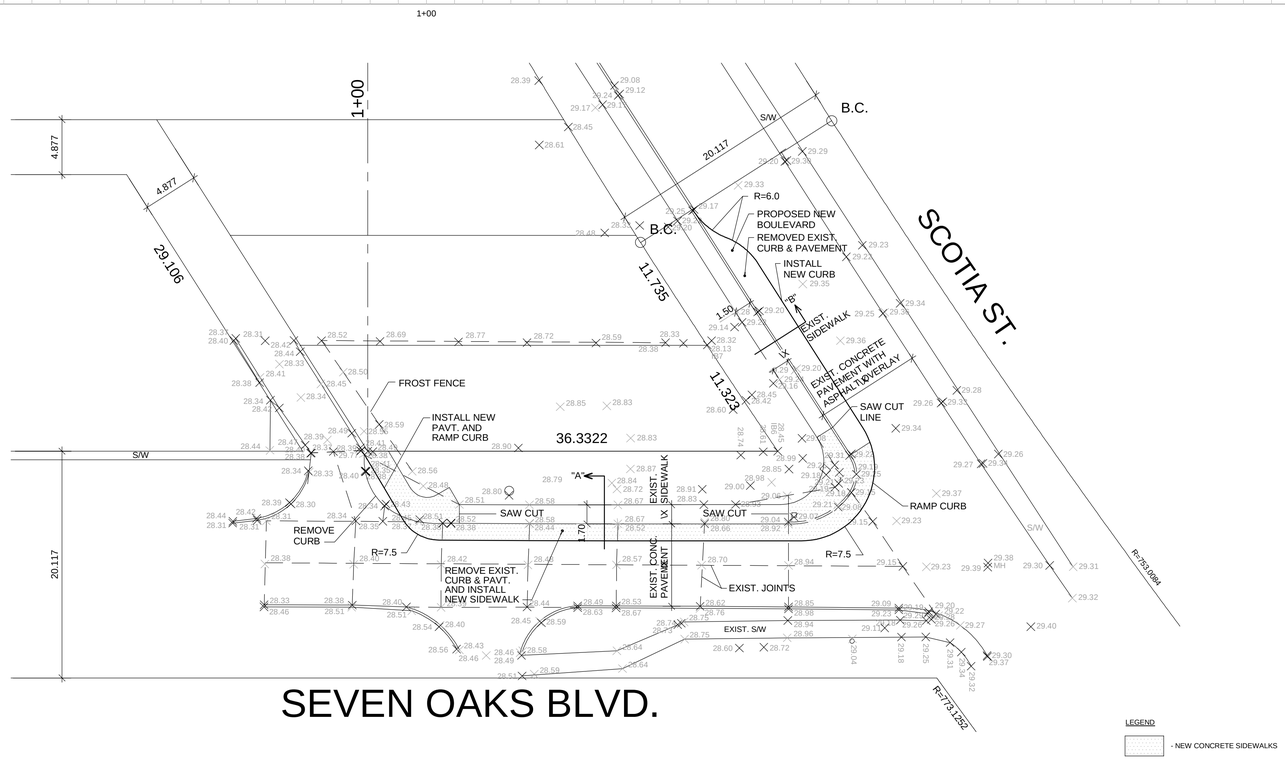

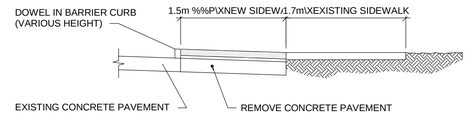

SECTION "A"
SCALE 1:40

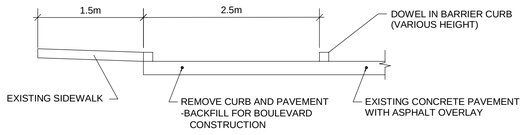

SECTION "B"
SCALE 1:40

			200 WM	WATERMAIN	200 WM		WATERMAIN		B.M. ELEV.				
				HYDRANT			HYDRANT						
				VALVE			VALVE						
			300 LDS	LAND DRAINAGE SEWER	300 LDS		LAND DRAINAGE SEWER	250 LDS					
	PROPOSED PAVEMENT		300 WWS	WASTEWATER SEWER	300 WWS		WASTEWATER SEWER	300 WWS					
	FINISHED GRADE	33.56		MANHOLE			S & E PL ELEVS.						
	CURB STOP			CATCH BASIN			N & W PL ELEVS.						
	C.M.P.			CURB INLET			C.L. RIGHT-OF-WAY						
	DIRECTION OF FLOW			GAS									
	SURVEY BAR			M.T.S.									
				HYDRO									
EXISTING	LEGEND - PLAN	PROPOSED	EXISTING	LEGEND - PLAN	PROPOSED	EXISTING	LEGEND - PROFILE	PROPOSED	No.	Revisions	Date	By	

APEGM
Certificate of Authorization
G.A. Pratt & Associates Inc.
No. 758 Expiry: April 30, 2006

GA PRATT & ASSOCIATES INC.
ENGINEERING CONSULTANTS

Designed By	G.A.P.	Checked By	G.A.P.
Drawn By	AAL	Approved By	G.A.P.
Scale: Horiz.	1:250	Released for Constr.	
Vert.	1:25		
Date		Reference	

ENGINEER'S SEAL
PROVINCE OF MANITOBA
G.A. PRATT
07-29-05
REGISTERED ENGINEER

CONSULTANT DRAWING NO.
05-100-16-01

THE CITY OF WINNIPEG
PUBLIC WORKS DEPARTMENT

SEVEN OAKS AVENUE AND SCOTIA STREET
PROPOSED CURB EXTENSION

SHEET NO.
C1

D:\Drawings\GtoM\Linden Ridge\Linden Ridge 2000\00-046-01-16LaurelRidge.dwg 08/30/00 03:31:22 PM CDT