SHEET: COW-A1 (05/2005)

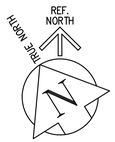

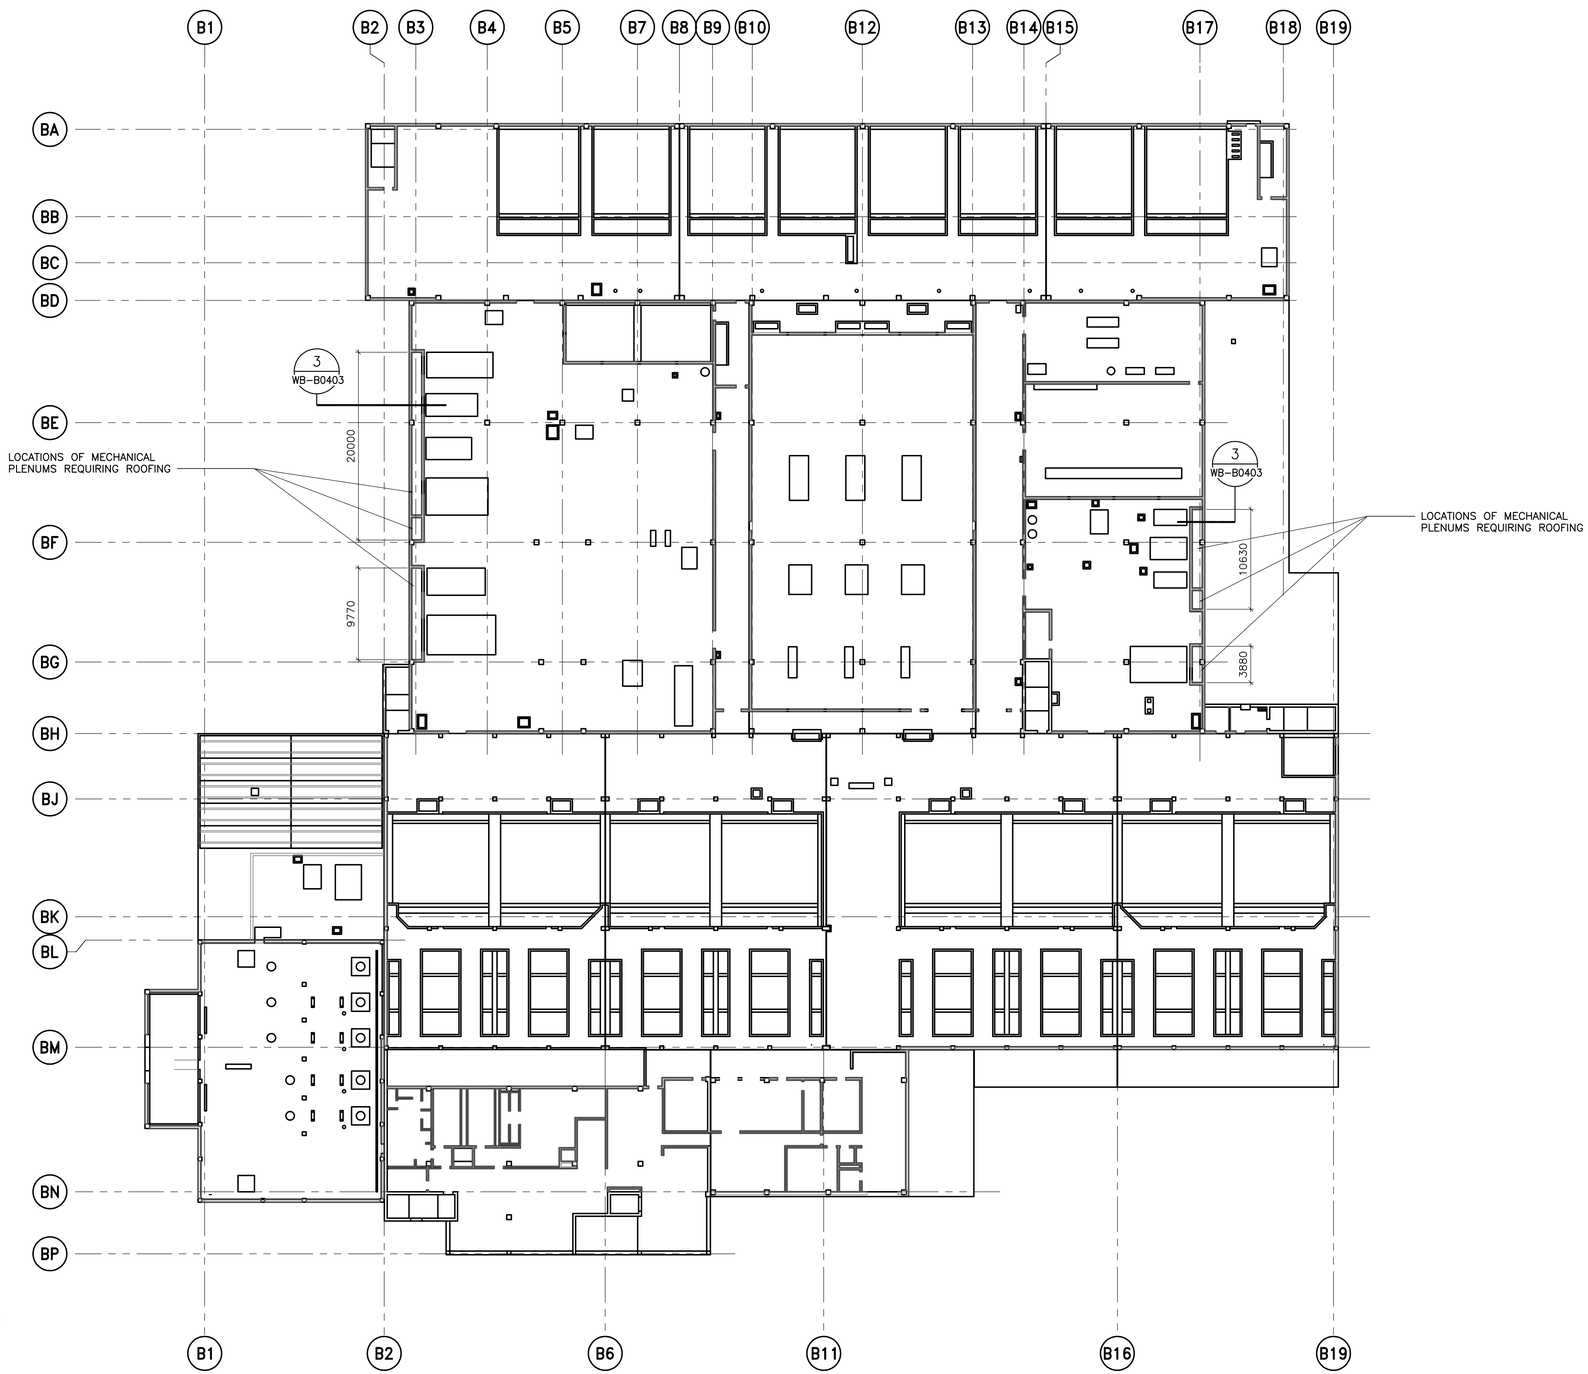

THIRD FLOOR PLAN

SCALE 1:300

NO.	REVISIONS	DATE	BY
00	171-2006 ADDENDUM 5	07/01/16	LK

B.M. ELEV.

PROVINCE OF MANITOBA — NEIL COOPER ARCHITECT INC. — 2007/01/16 — No090 — APPROVED ARCHITECTURAL CORPORATION

CH2MHILL — Fredericksen Cooper ARCHITECTS — EarthTech, A Tyco International Ltd. Company

DESIGNED BY	TWS	CHECKED BY	BJS
DRAWN BY	SH/LK	APPROVED BY	AHL
SCALE:	AS NOTED	RELEASED FOR CONSTRUCTION BY:	R. SOROKOWSKI
DATE	2005/08/05	DATE	2006/12/08

ENGINEER'S SEAL

ORIGINAL SIGNED BY

N. COOPER

2007/01/17

CONSULTANT DRAWING NO.

WB-B0130

Winnipeg

THE CITY OF WINNIPEG

WATER AND WASTE DEPARTMENT
ENGINEERING DIVISION

WATER TREATMENT PLANT
MAIN BUILDING
BUILDING ENVELOPE

ARCHITECTURAL
THIRD FLOOR PLAN

CITY FILE NUMBER

SHEET OF

CITY DRAWING NUMBER

1-0601B-A-B0130-001-00D

Last Save: 2007-01-17 11:38 AM

\\FCA-S\DATA\NC\JOBDATA\2004\04018 WINNIPEG WATER TREATMENT\02A-CAD\WTP\CONT DWGS\FCA\PLANS\07-01-16 171 ADDENDUM\BOUND\DN_WB-B0130_FC-BOUND.DWG