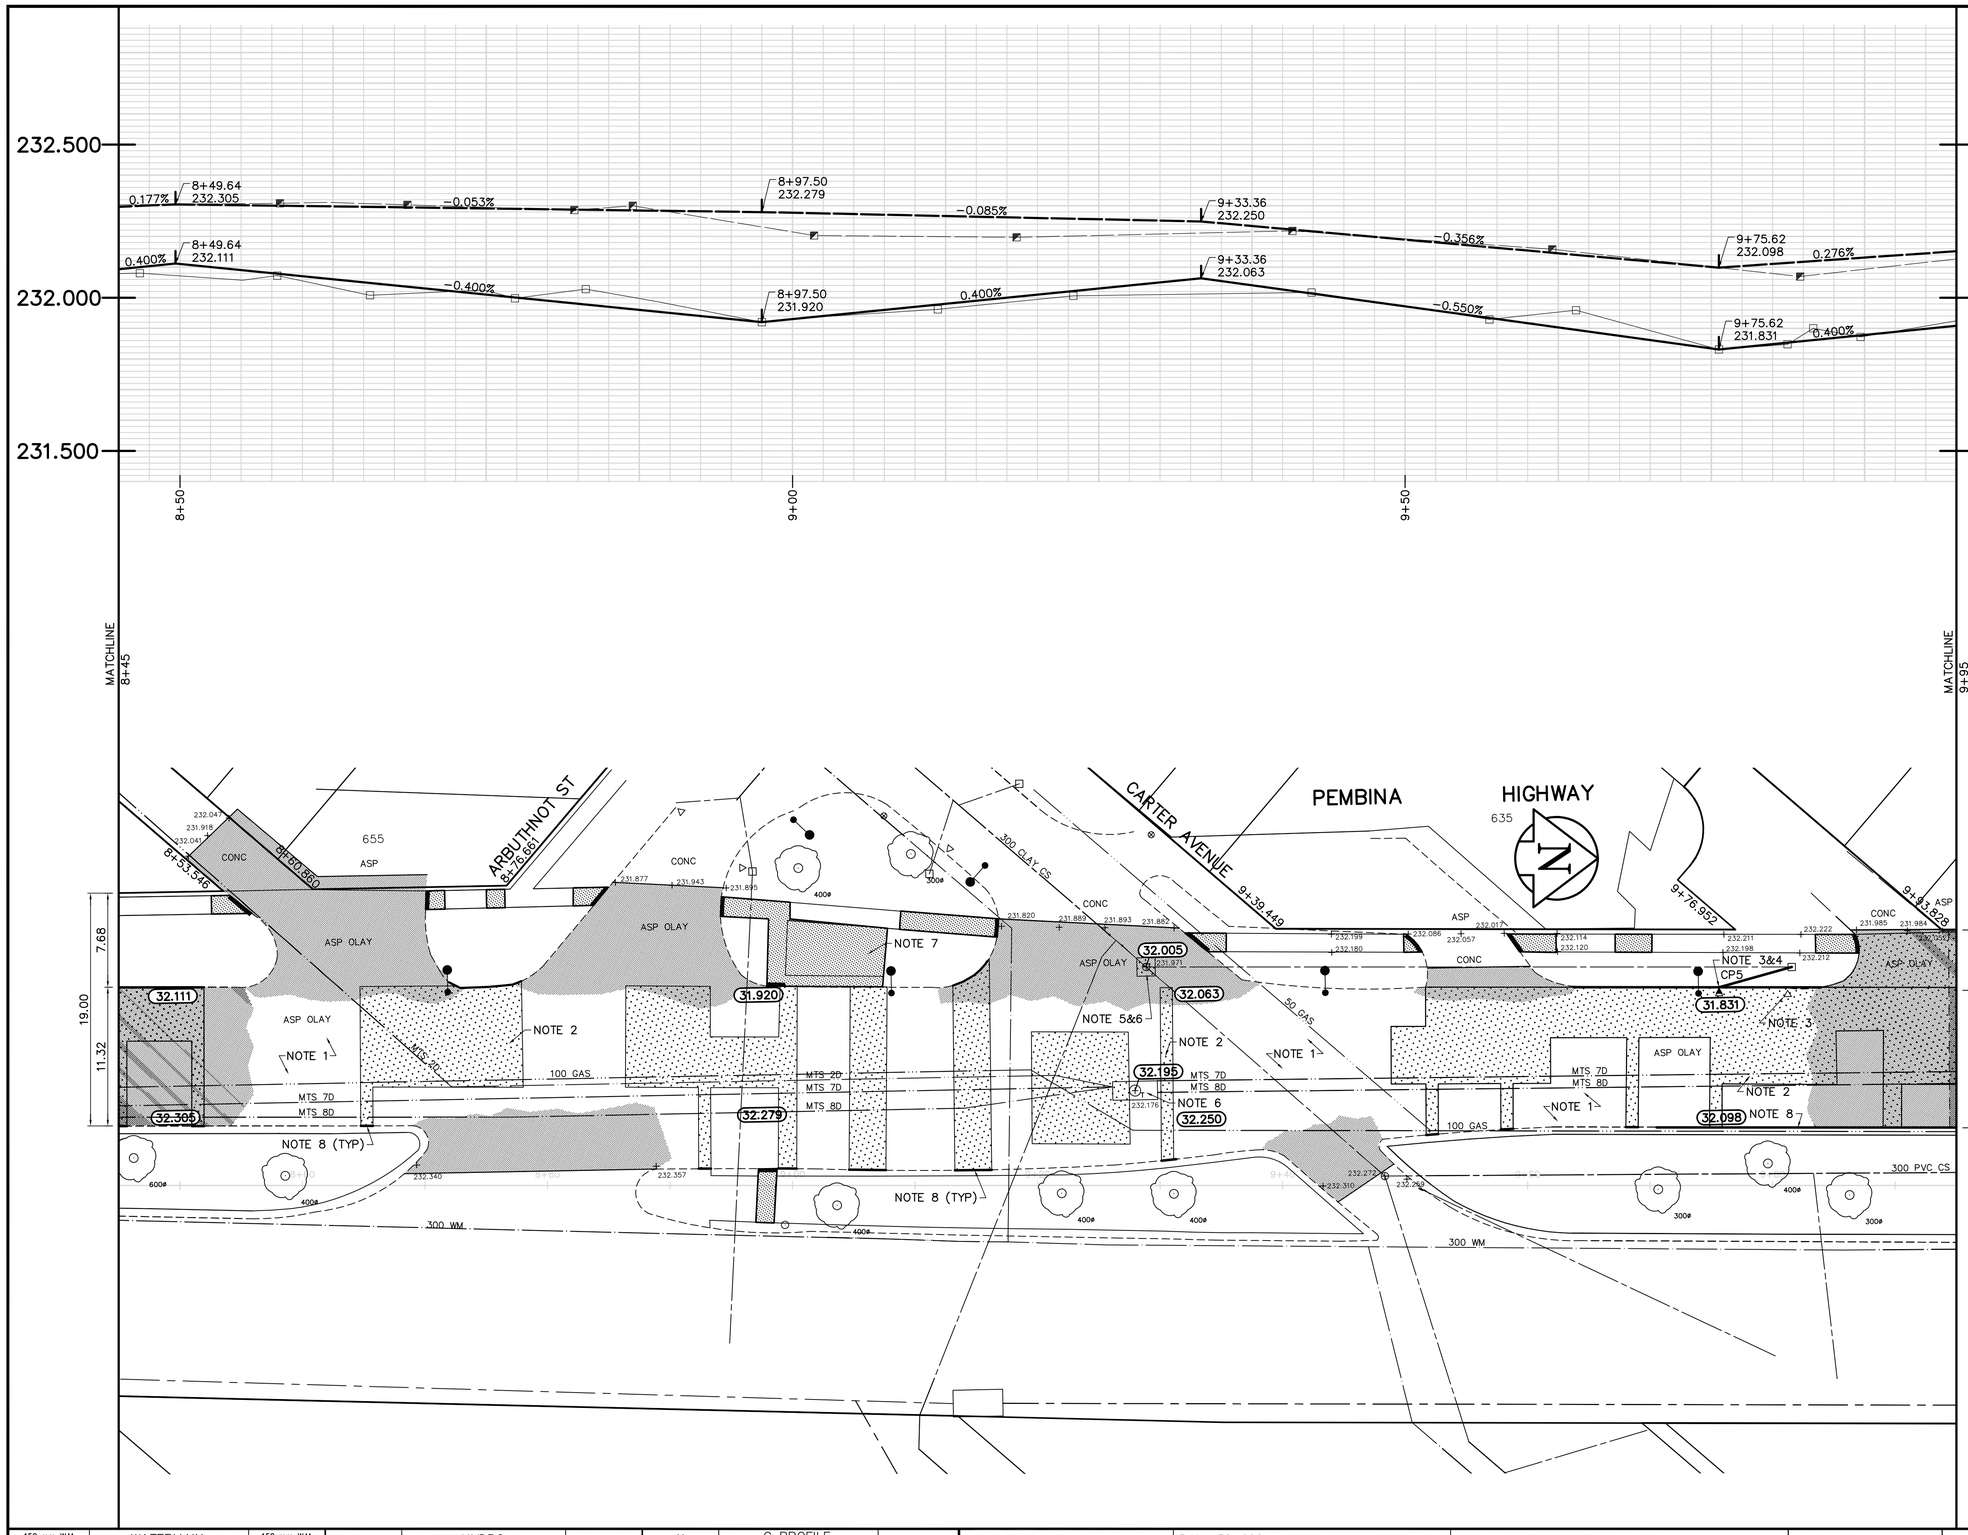

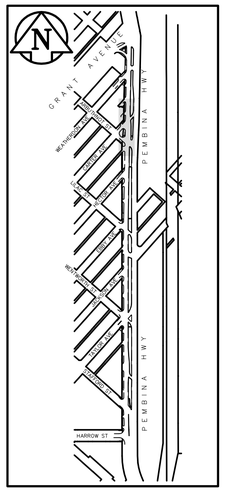

KEY PLAN

DESCRIPTION	RIM	INVERT NORTH	INVERT SOUTH	INVERT EAST	INVERT WEST
CP 5	31.831	30.931			

REFERENCE NOTES

A. BASELINE IS CENTRED BETWEEN SOUTHBOUND MEDIAN AND GUTTER BACK OF CURB LINES.
B. LEGAL PLAN – L.B.I.S.
C. ADD 200.000 TO OBTAIN GEODETIC DATUM.
D. PAVEMENT DIMENSIONS ARE TO BACK OF CURB.
E. EARTH TECH FIELD BOOK NO. 4453.

CONSTRUCTION NOTES

1. PLANE EXISTING OVERLAY AND CONSTRUCT NEW ASPHALTIC CONCRETE OVERLAY
2. CONSTRUCT NEW 200mm PLAIN DOWELLED CONCRETE PAVEMENT C/W ASPHALTIC CONCRETE OVERLAY
3. ABANDON EXISTING DRAINAGE INLET
4. INSTALL NEW CURB AND GUTTER INLET c/w CATCHPIT (SD–023) AND CONNECT TO EXISTING CATCHBASIN
5. ADJUST EXISTING MANHOLE FRAME AND COVER
6. INSTALL NEW CAST IRON RISER RING
7. CONSTRUCT NEW MONOLITHIC CURB AND SIDEWALK
8. RENEW CURB AND ADJUST EXISTING PRECAST SIDEWALK BLOCK
9. ADJUST EXISTING CATCHBASIN FRAME AND COVER

APEGM
Certificate of Authorization
Earth Tech Canada Inc.
No. 730 Expiry: April 30, 2006

METRIC
WHOLE NUMBERS INDICATE MILLIMETRES
DECIMALIZED NUMBERS INDICATE METRES

EXISTING	LEGEND – PLAN	PROPOSED	EXISTING	LEGEND – PLAN	PROPOSED	EXISTING	LEGEND – PROFILE	PROPOSED
150 mm W.M.	WATERMAIN	150 mm W.M.		HYDRO		×	℄ PROFILE	
◇	HYDRANT	✦		M.T.S.		◩	WEST MEDIAN GUTTER	
⊗	VALVE	⊗		CONCRETE		◐	EAST MEDIAN GUTTER	
300mm L.D.S.	LAND DRAINAGE SEWER	300mm L.D.S.		ASPHALT		□	WEST GUTTER	
250mm W.W.S.	WASTEWATER SEWER	250mm W.W.S.		PROPERTY LINE		○	EAST GUTTER	
○	MANHOLE	●		SURVEY BAR		⌑	WEST PARKING GUTTER	
□	CATCH BASIN	■	232.750	ELEVATION	32.750	⌀	EAST PARKING GUTTER	
▽	CURB INLET	▼	500ø	TREE		◇	WEST PROPERTY LINE	
	JUNCTIONS			SIDEWALK RAMP		⬡	EAST PROPERTY LINE	
	CULVERT			CONCRETE SIDEWALK				
	GAS			FENCE				

LOCATION APPROVED
UNDERGROUND STRUCTURES

SUPV. U/G STRUCTURES COMMITTEE DATE

NOTE:
LOCATION OF UNDERGROUND STRUCTURES AS SHOWN ARE BASED ON THE BEST INFORMATION AVAILABLE, BUT NO GUARANTEE IS GIVEN THAT ALL EXISTING UTILITIES ARE SHOWN OR THAT THE GIVEN LOCATIONS ARE EXACT. CONFIRMATION OF EXISTENCE AND EXACT LOCATION OF ALL SERVICES MUST BE OBTAINED FROM THE INDIVIDUAL UTILITIES BEFORE PROCEEDING WITH CONSTRUCTION.

B.M. 52–006 Tblt. in W. Conc. foundation of No. 750 Pembina Hwy., opposite Taylor Ave., 0.5 m N. of S.W. Cor.
ELEV. 232.631

NO.	REVISIONS	DATE	BY
0	ISSUED FOR TENDER	APR 7/06	KWR
A	ISSUED FOR REVIEW	MAR 10/06	KWR

EarthTech
A Tyco International Ltd. Company

DESIGNED BY	BK/RTC	CHECKED BY	KWR
DRAWN BY	BK	APPROVED BY	
HOR. SCALE:	1:250	RELEASED FOR CONSTRUCTION BY:	ORIGINAL SIGNED
VERTICAL:	1:10		
DATE	2005/11	DATE	APR 7/06

ENGINEER'S SEAL
PROVINCE OF MANITOBA
ORIGINAL SIGNED
K.W. RAE
APR 7/06
REGISTERED PROFESSIONAL ENGINEER

CONSULTANT DRAWING NO.
CT07

Winnipeg
THE CITY OF WINNIPEG
PUBLIC WORKS DEPARTMENT
ENGINEERING DIVISION

PEMBINA HIGHWAY (SOUTHBOUND)
GRANT AVENUE TO HARROW STREET
STREET RESURFACING

CITY DRAWING NUMBER P–3265–07
SHEET 7 OF 9

PLAN/PROFILE
STA. 8+45 TO STA. 9+95