SHEET: COW-A1 (03/2005)

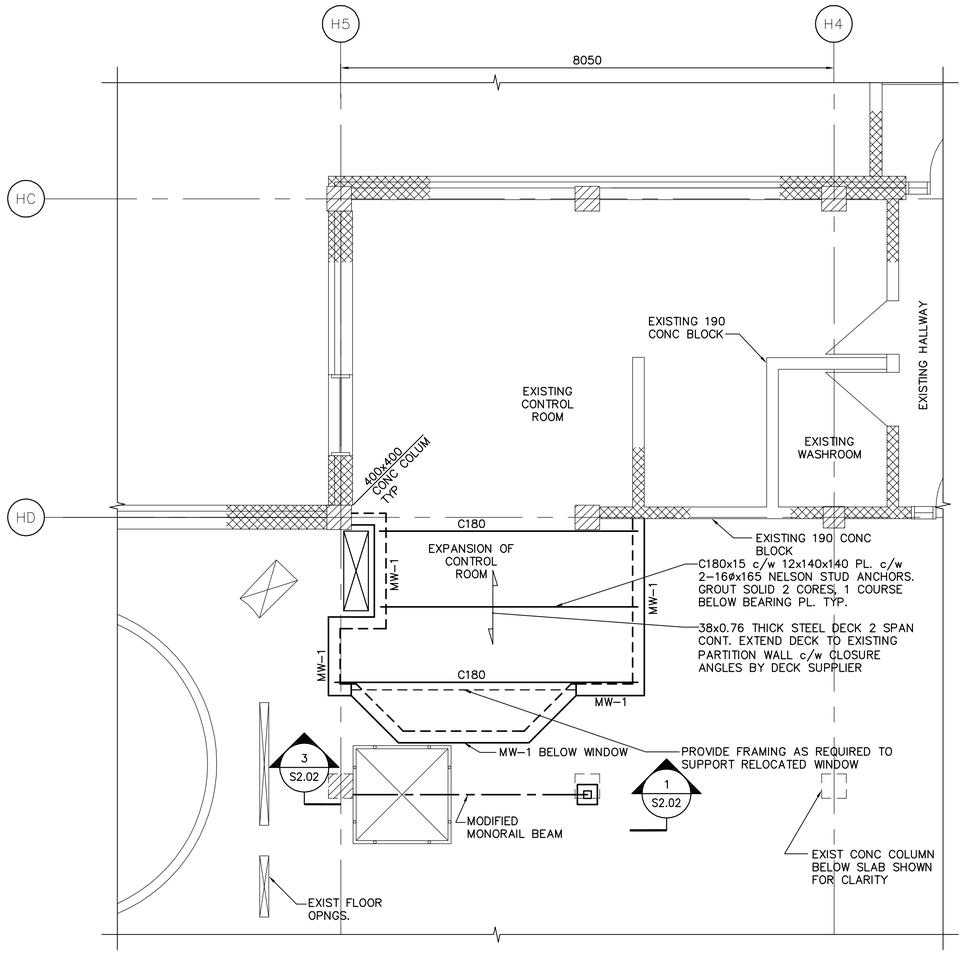

PARTIAL ROOF FRAMING PLAN NEW CONSTRUCTION

SCALE : 1:50

ROOF DESIGN LOADS
DL ROOF = 0.2 kPa
LL ROOF= 4.8 kPa
T.O. NEW STEEL EL. ±246.830

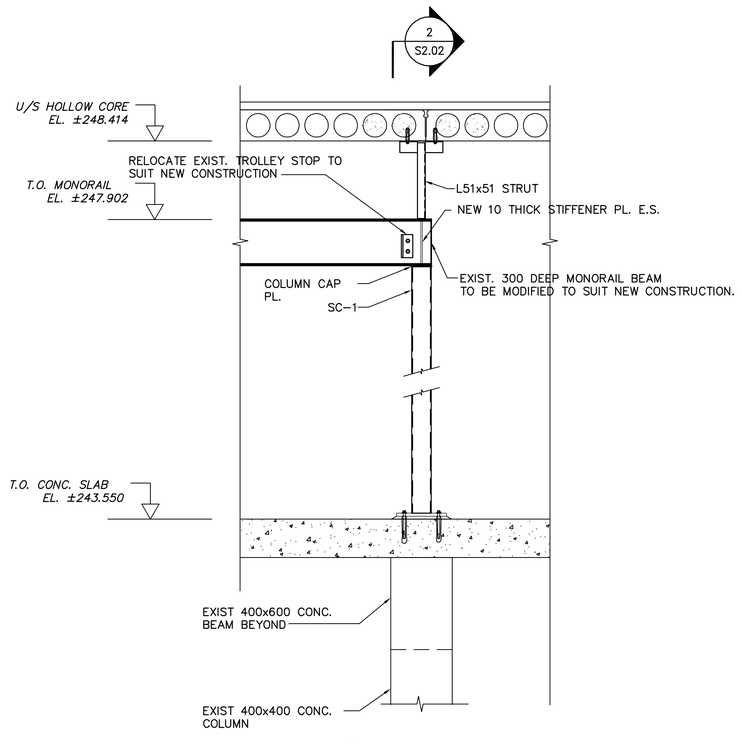

1 S2.02 SECTION 1:20

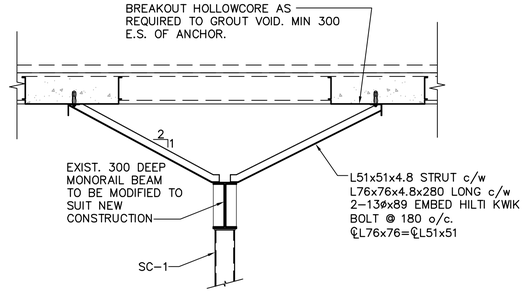

2 S2.02 SECTION 1:20

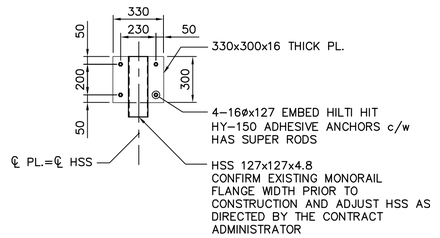

4 S2.02 SECTION CP-1 1:20

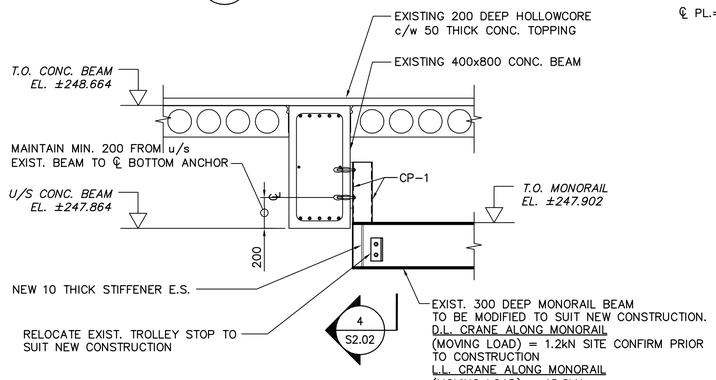

3 S2.02 SECTION 1:20

DRAWING NOTES:
REFER TO DRAWING LS DRAWINGS FOR STANDARD DETAILS

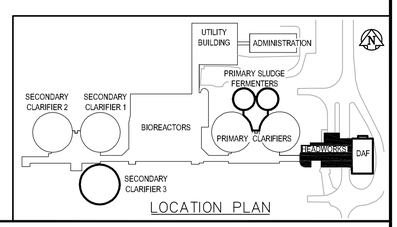

LOCATION PLAN

APEGM
Certificate of Authorization
Earth Tech Canada Inc.
No. 730 Expiry: April 30, 2007

NO.	REVISIONS	DATE	BY
00	ISSUED FOR ADDENDUM 1	06/05/10	NS

B.M. ELEV.

EarthTech
A Tyco International Ltd. Company

DESIGNED BY	ARA	CHECKED BY	LLR
DRAWN BY	NS	APPROVED BY	JEH
HOR. SCALE: AS NOTED VERTICAL SCALE:		RELEASED FOR CONSTRUCTION BY:	J. VEILLEUX
DATE	2006/05/04	DATE	2006/05/10

ENGINEER'S SEAL
ORIGINAL SIGNED BY
L.L. RIDING
2006/05/10

CONSULTANT DRAWING NO.
HS2.02

Winnipeg
THE CITY OF WINNIPEG
WATER AND WASTE DEPARTMENT
ENGINEERING DIVISION

WEWPCC
BIOLOGICAL NUTRIENT REMOVAL UPGRADE
CONTRACT 3

CITY FILE NUMBER
SHEET OF

STRUCTURAL
AREA H – HEADWORKS
MODIFICATIONS TO EXISTING CONTROL ROOM

CITY DRAWING NUMBER