SHEET: COW-A1 (03/2005)

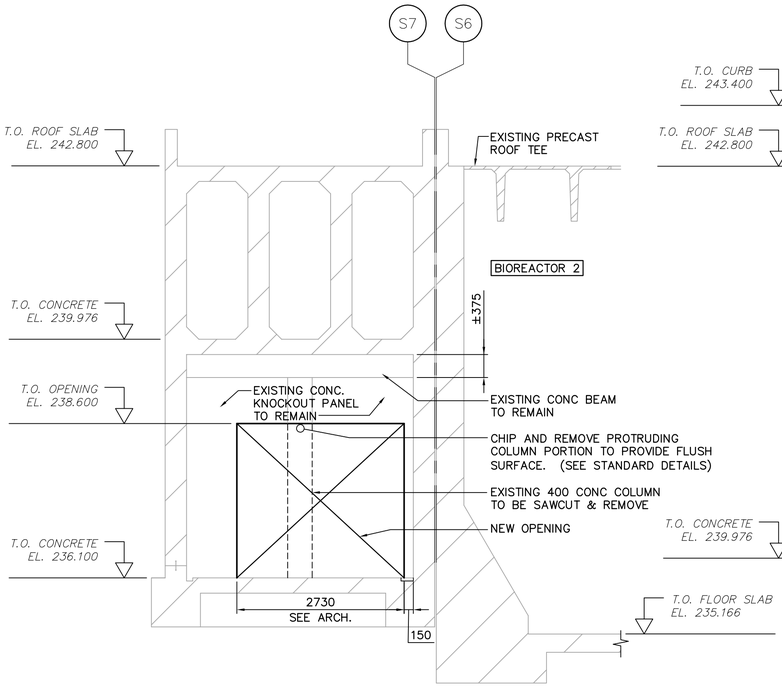

1 SS2.02 **SECTION** SCALE 1:50

NOTE:
REMOVE PERIMETER OF REMAINING EXISTING SEALANT JOINTS AROUND KNOCKOUT PANEL. INSTALL EXISTING JOINT w/ NEW BACKER ROD AND SEALANT.

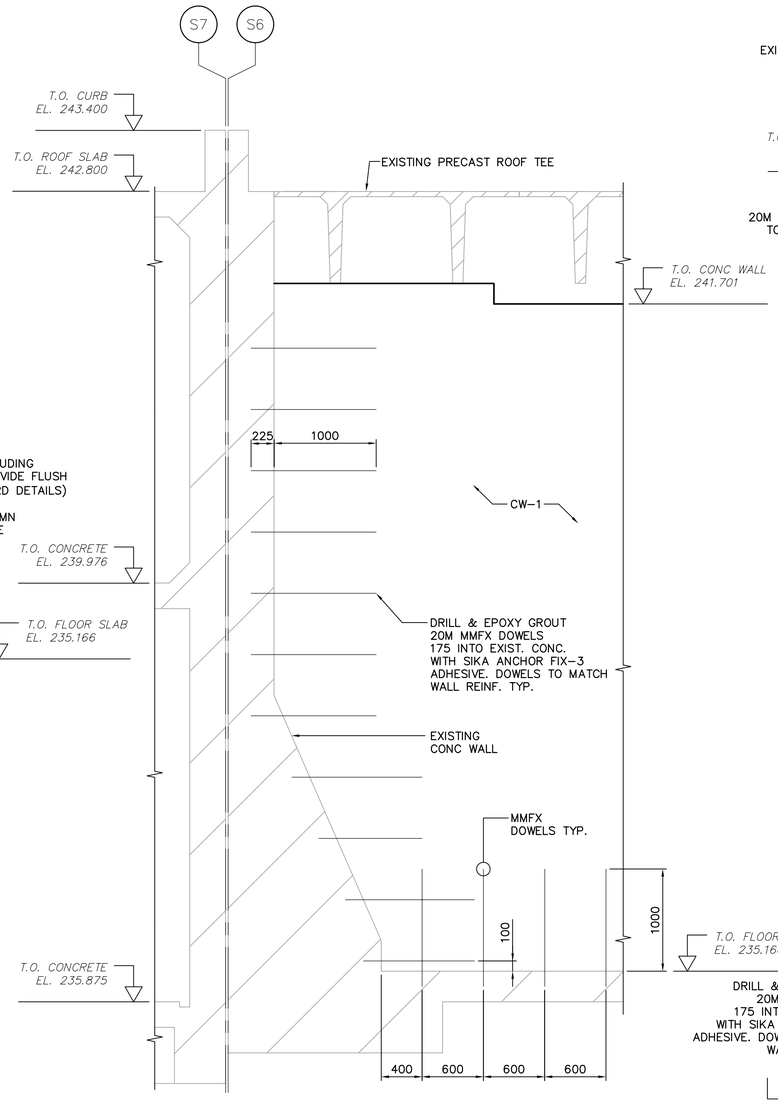

A SS3.02 **DETAIL** SCALE 1:30

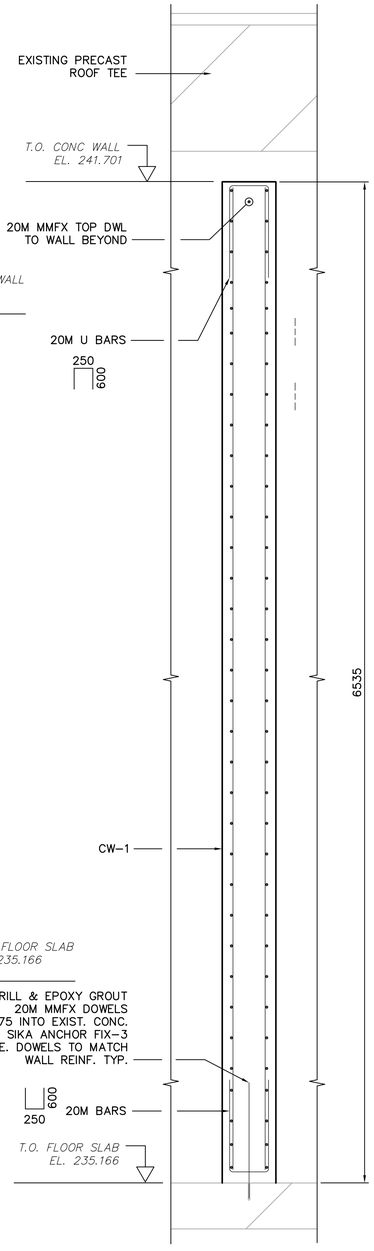

B SS3.03 **DETAIL** SCALE 1:30

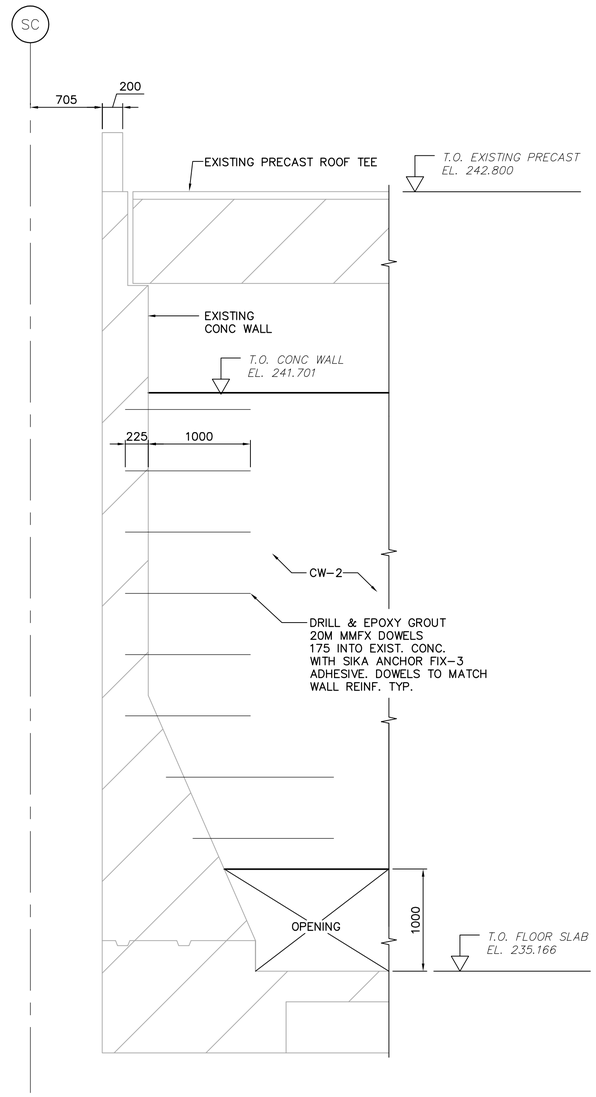

C SS3.03 **DETAIL** SCALE 1:30

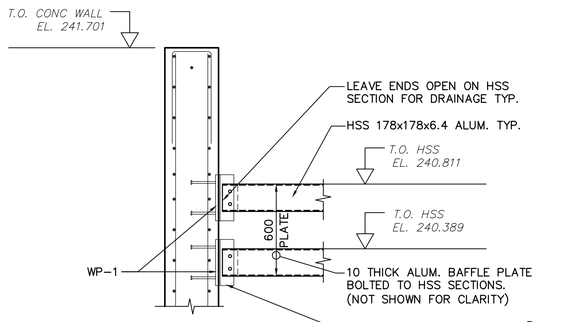

2 SS3.04 **DETAIL** SCALE 1:20

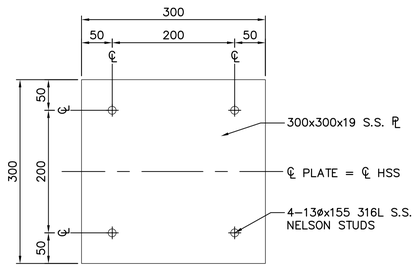

WP-1
SCALE 1:5

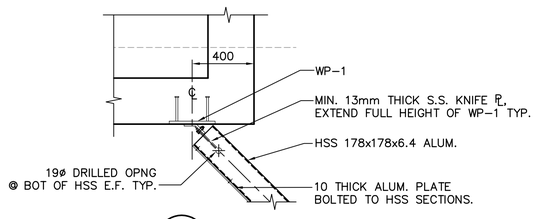

D SS2.02 **DETAIL** SCALE 1:20

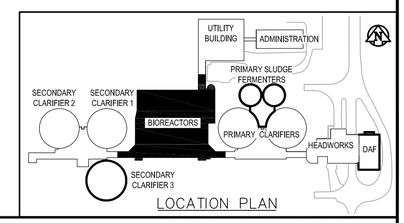

LOCATION PLAN

B.M. ELEV.			
01	21-2006 ADDENDUM 3	06/05/19	CMF
00	ISSUED FOR TENDER	06/04/26	KK
NO.	REVISIONS	DATE	BY

APEGM
Certificate of Authorization
Earth Tech Canada Inc.
No. 730 Expiry: April 30, 2006

EarthTech
A Tyco International Ltd. Company

DESIGNED BY	AA/JB	CHECKED BY	AA/JB
DRAWN BY	WDB/KK	APPROVED BY	JEH
HOR. SCALE: / VERTICAL SCALE:	AS NOTED	RELEASED FOR CONSTRUCTION BY:	J. VEILLEUX
DATE	2006/04/17	DATE	2006/04/26

ENGINEER'S SEAL
ORIGINAL SIGNED BY
J. BETKE
2006/04/26

CONSULTANT DRAWING NO.
SS3.04

Winnipeg
THE CITY OF WINNIPEG
WATER AND WASTE DEPARTMENT
ENGINEERING DIVISION

WEWPCC
BIOLOGICAL NUTRIENT REMOVAL UPGRADE
CONTRACT 3

CITY FILE NUMBER
SHEET OF
CITY DRAWING NUMBER

STRUCTURAL
AREA S – BIOREACTORS
SECTIONS & DETAILS